Tulsa County Clerk - Michael Willis
Doc # 6840 Page(s): 3 Recorded 02/13/2019 12:59:44 PM
Receipt # 19-7648 Fees: $30.00

PUD-803-4

THE ESTATES AT THE RIVER II

PART OF THE NORTHEAST QUARTER NORTHWEST QUARTER (NE/4 NW/4)
AND PART OF THE SOUTHEAST QUARTER NORTHWEST QUARTER (SE/4 NW/4) OF SECTION THREE (3)
TOWNSHIP SEVENTEEN (17) NORTH, RANGE THIRTEEN (13) EAST OF THE INDIAN MERIDIAN
A SUBDIVISION WITHIN THE CITY OF TULSA, TULSA COUNTY, STATE OF OKLAHOMA


Lot Area Table

AREA LABEL	AREA(SQ FT)
BLOCK 7, LOT 01	11,539
BLOCK 7, LOT 02	10,845
BLOCK 7, LOT 03	15,499
BLOCK 7, LOT 04	8,811
BLOCK 7, LOT 05	9,100
BLOCK 7, LOT 06	9,100
BLOCK 7, LOT 07	9,100
BLOCK 7, LOT 08	9,100
BLOCK 7, LOT 09	9,100
BLOCK 7, LOT 10	9,100
BLOCK 7, LOT 11	10,266
BLOCK 8, LOT 01	10,266
BLOCK 8, LOT 02	9,100
BLOCK 8, LOT 03	9,788
BLOCK 8, LOT 04	14,592
BLOCK 8, LOT 05	12,989
BLOCK 8, LOT 06	10,431
BLOCK 8, LOT 07	10,500
BLOCK 8, LOT 08	10,500
BLOCK 8, LOT 09	10,500
BLOCK 8, LOT 10	10,500
BLOCK 8, LOT 11	10,500
BLOCK 8, LOT 12	10,500
BLOCK 8, LOT 13	10,026
BLOCK 8, LOT 14	16,460
BLOCK 8, LOT 15	9,402
BLOCK 8, LOT 16	8,850
BLOCK 8, LOT 17	9,100
BLOCK 8, LOT 18	9,485
BLOCK 9, LOT 01	10,594
BLOCK 9, LOT 02	9,620
BLOCK 9, LOT 03	9,620
BLOCK 9, LOT 04	9,620
BLOCK 9, LOT 05	9,620
BLOCK 9, LOT 06	9,620
BLOCK 9, LOT 07	9,620
BLOCK 9, LOT 08	9,620
BLOCK 9, LOT 09	9,620
BLOCK 9, LOT 10	11,451
BLOCK 9, LOT 11	9,195
BLOCK 9, LOT 12	8,125
BLOCK 9, LOT 13	8,125
BLOCK 9, LOT 14	8,750
BLOCK 9, LOT 15	8,750
BLOCK 9, LOT 16	8,750

AREA LABEL	AREA(SQ FT)
BLOCK 9, LOT 17	8,750
BLOCK 9, LOT 18	8,750
BLOCK 9, LOT 19	8,750
BLOCK 9, LOT 20	8,750
BLOCK 9, LOT 21	9,126
BLOCK 10, LOT 01	9,206
BLOCK 10, LOT 02	8,750
BLOCK 10, LOT 03	8,750
BLOCK 10, LOT 04	8,750
BLOCK 10, LOT 05	8,750
BLOCK 10, LOT 06	8,750
BLOCK 10, LOT 07	8,750
BLOCK 10, LOT 08	8,750
BLOCK 10, LOT 09	8,125
BLOCK 10, LOT 10	8,125
BLOCK 10, LOT 11	9,130
BLOCK 10, LOT 12	9,171
BLOCK 10, LOT 13	8,125
BLOCK 10, LOT 14	8,750
BLOCK 10, LOT 15	8,750
BLOCK 10, LOT 16	8,750
BLOCK 10, LOT 17	8,750
BLOCK 10, LOT 18	8,750
BLOCK 10, LOT 19	8,750
BLOCK 10, LOT 20	8,750
BLOCK 10, LOT 21	8,125
BLOCK 10, LOT 22	9,175
BLOCK 11, LOT 01	9,485
BLOCK 11, LOT 02	9,100
BLOCK 11, LOT 03	9,100
BLOCK 11, LOT 04	9,100
BLOCK 11, LOT 05	9,100
BLOCK 11, LOT 06	9,100
BLOCK 11, LOT 07	9,065
BLOCK 11, LOT 08	9,407
BLOCK 11, LOT 09	15,047
BLOCK 11, LOT 10	10,766
BLOCK 11, LOT 11	10,464
BLOCK 11, LOT 12	10,500
BLOCK 11, LOT 13	10,500

Curve Table

CURVE	LENGTH(L)	RADIUS(R)	DELTA(Δ)	CHORDBRG(CB)	CHORDDIS(CD)
1	47.12'	30.00'	90°00'00"	N44°02'11"E	42.43'
2	47.12'	30.00'	90°00'00"	N45°57'49"W	42.43'
3	39.27'	25.00'	90°00'00"	N44°02'11"E	35.36'
4	39.27'	25.00'	90°00'00"	N45°57'49"W	35.36'
5	21.03'	25.00'	48°11'23"	N23°07'52"E	20.41'
6	162.75'	50.00'	186°30'02"	N46°01'28"W	99.84'
7	21.03'	25.00'	48°11'23"	N64°49'13"E	20.41'
8	39.32'	25.00'	90°07'17"	N46°01'28"W	35.39'
9	39.27'	25.00'	90°00'00"	N46°05'06"W	35.36'
10	39.27'	25.00'	90°00'00"	N43°54'54"E	35.36'
11	21.03'	25.00'	48°11'23"	N66°59'24"W	20.41'
12	162.51'	50.00'	186°13'16"	N43°59'39"E	99.85'
13	21.03'	25.00'	48°11'23"	N25°01'17"W	20.41'
14	39.20'	25.00'	89°50'30"	N43°59'39"E	35.31'
15	39.34'	25.00'	90°09'30"	N46°00'21"W	35.40'
16	18.69'	25.00'	42°50'00"	N20°29'24"E	18.26'
17	153.44'	50.00'	175°49'31"	N46°00'21"W	99.93'
18	18.69'	25.00'	42°50'00"	N67°29'54"E	18.26'
19	18.69'	25.00'	42°50'00"	N69°40'06"W	18.26'
20	153.19'	50.00'	175°32'44"	N43°58'32"E	99.92'
21	18.69'	25.00'	42°50'00"	N22°22'49"W	18.26'
22	39.22'	25.00'	89°52'43"	N43°58'32"E	35.32'

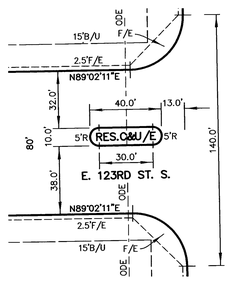

Detail A East Entry
SCALE:1"=40'

DATE OF PREPARATION: January 4, 2019

NORTH


0 50 100 150
Scale: 1"= 100'
Tanner Consulting

LEGEND:


BK PG	BOOK & PAGE
B/L	BUILDING LINE
B/U	BUILDING LINE & UTILITY EASEMENT
CB	CHORD BEARING
CD	CHORD DISTANCE
DOC	DOCUMENT
ESMT	EASEMENT
F/E	FENCE EASEMENT
U/E	UTILITY EASEMENT
1234	ADDRESS ASSIGNED
o	FOUND MONUMENT
●	SET MONUMENT (SEE NOTE 2)

OWNER:
121st Street Property, L.L.C.
AN OKLAHOMA LIMITED LIABILITY COMPANY
CONTACT: BRIAN GREEN
EMAIL: BJGREEN347@MSN.COM
17211 South 4170 Road
Claremore, Oklahoma 74017
Phone: (918) 342-0840

SURVEYOR/ENGINEER:
Tanner Consulting, LLC
DAN E. TANNER, P.L.S. NO. 1435
OK CA NO. 2661, EXPIRES 6/30/2019
EMAIL: DAN@TANNERBAITSHOP.COM
5323 South Lewis Avenue
Tulsa, Oklahoma 74105
Phone: (918) 745-9929

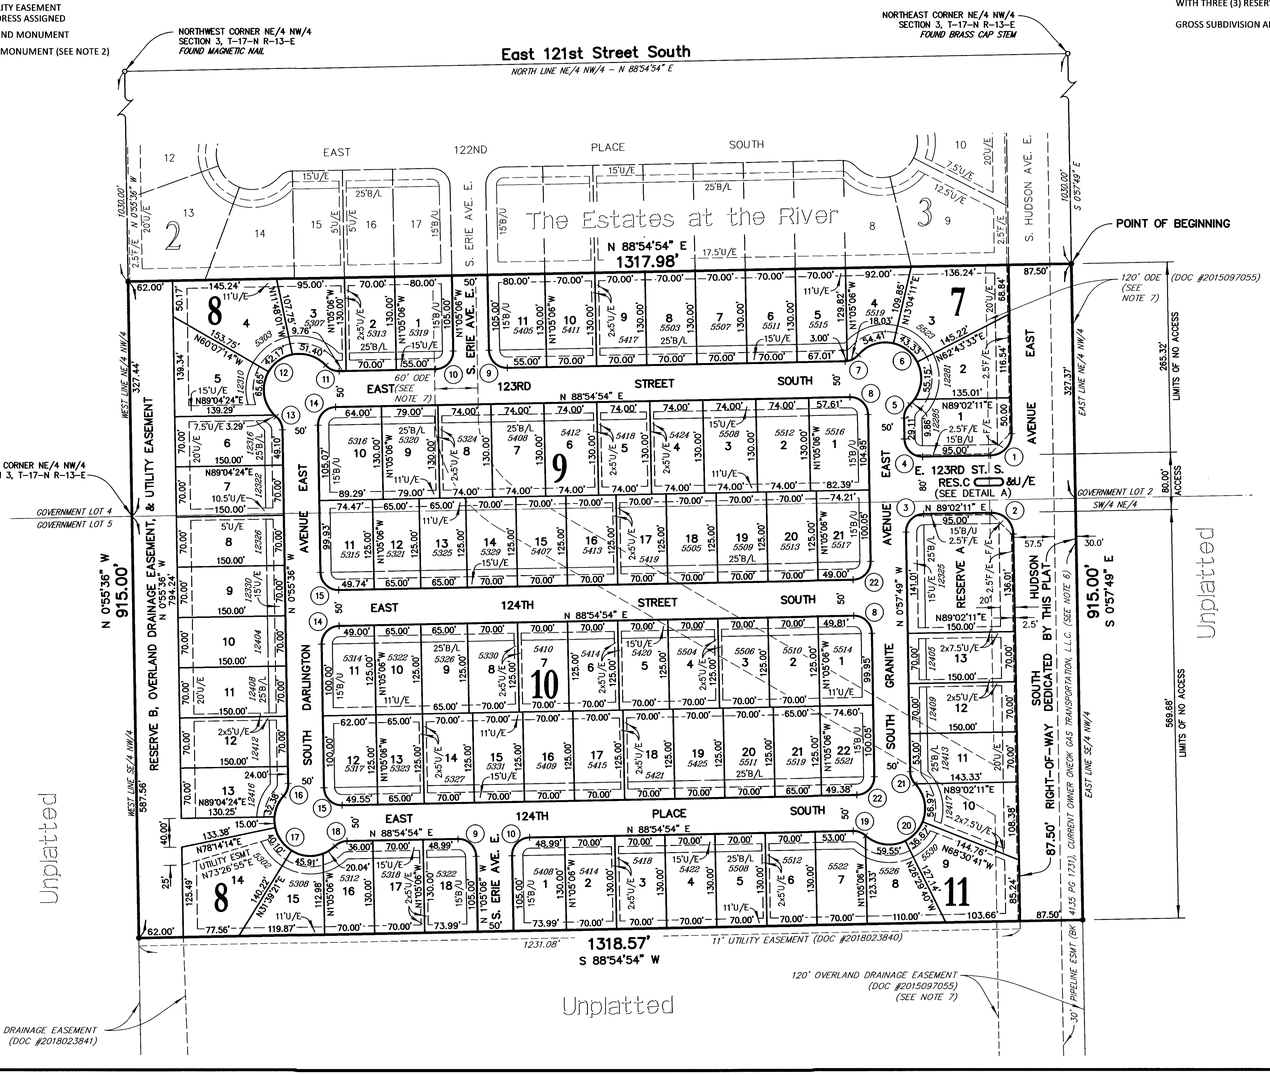

R 13 E

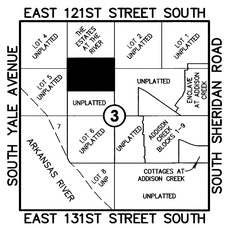

Location Map
Scale: 1"= 2000' NORTH

SUBDIVISION CONTAINS:

EIGHTY-FIVE (85) LOTS
IN FIVE (5) BLOCKS
WITH THREE (3) RESERVE AREAS

GROSS SUBDIVISION AREA: 27.691 ACRES

FINAL PLAT
ENDORSEMENT OF APPROVAL

Tulsa Metropolitan Area Planning Commission
Approval Date: JAN 16 2019
TMAPC/INCOG
CITY ENGINEER

Council of the City of Tulsa, Oklahoma
Approval Date: FEB 06 2019
CHAIRMAN
MAYOR
ATTEST: CITY CLERK
CITY ATTORNEY

The approval of this Final Plat will expire one year from the date of City Council approval if not filed in the Office of the County Clerk before that date.

CERTIFICATE

I hereby certify that all real estate taxes involved in this plat have been paid as reflected by the current tax rolls. Security as required has been provided in the amount of $35,318.00 per trust receipt no.15704 to be applied to 2019 taxes. This certificate is NOT to be construed as payment of 2019 taxes in full but is given in order that this plat may be filed on record. 2019 taxes may exceed the amount of the security deposit.

Dated: 02/13/2019
Deputy Sheriff
Tulsa County Treasurer
By: Deputy

Notes:

1. THIS PLAT MEETS THE OKLAHOMA MINIMUM STANDARDS FOR THE PRACTICE OF LAND SURVEYING AS ADOPTED BY THE OKLAHOMA STATE BOARD OF LICENSURE FOR PROFESSIONAL ENGINEERS AND LAND SURVEYORS.
2. ALL PROPERTY CORNERS ARE SET 3/8" IRON REBAR WITH YELLOW CAP STAMPED "TANNER RLS 1435" UNLESS OTHERWISE NOTED.
3. THE BEARINGS SHOWN HEREON ARE BASED UPON THE OKLAHOMA STATE PLANE COORDINATE SYSTEM, NORTH ZONE (3501), NORTH AMERICAN DATUM 1983 (NAD83); SAID BEARINGS ARE BASED LOCALLY UPON FIELD-OBSERVED TIES TO THE FOLLOWING MONUMENTS:
   A. FOUND MAGNETIC NAIL AT THE NORTHWEST CORNER OF THE NORTHEAST QUARTER (NE/4) OF THE NORTHWEST QUARTER (NW/4) OF SECTION 3;
   B. FOUND BRASS CAP STEM AT THE NORTHEAST CORNER OF THE NORTHEAST QUARTER (NE/4) OF THE NORTHWEST QUARTER (NW/4) OF SECTION 3;

   THE BEARING BETWEEN SAID MONUMENTS BEING NORTH 88°54'54" EAST.
4. ADDRESSES SHOWN ON THIS PLAT ARE ACCURATE AT THE TIME THE PLAT WAS FILED. ADDRESSES ARE SUBJECT TO CHANGE AND SHOULD NEVER BE RELIED ON IN PLACE OF THE LEGAL DESCRIPTION.
5. ACCESS AND LIMITS OF ACCESS INDICATED ON SOUTH HUDSON AVENUE EAST APPLY ONLY TO THE WEST SIDE OF THE HUDSON AVENUE RIGHT-OF-WAY. SEE LIMITS OF NO ACCESS IN SECTION I. OF THE DEED OF DEDICATION.
6. THE 30 FOOT WIDE PIPELINE RIGHT OF WAY EASEMENT DEPICTED ON THIS PLAT IS CURRENTLY OWNED BY ONEOK GAS TRANSPORTATION, L.L.C. (EASEMENT TO OKLAHOMA NATURAL GAS COMPANY, BOOK 4135 PAGE 1731; ASSIGNED TO NEW ONG TRANSPORTATION COMPANY, BOOK 5745 PAGE 2248; ASSIGNED BY ONG TRANSMISSION COMPANY, SUCCESSOR TO NEW ONG TRANSMISSION COMPANY, TO ONEOK GAS TRANSPORTATION, L.L.C., BOOK 6201 PAGE 127.) NO LAKE, POND, BUILDING OR OTHER STRUCTURE OF A PERMANENT NATURE MAY BE CONSTRUCTED UPON OR OVER SAID EASEMENT WITHOUT THE WRITTEN CONSENT OF THE EASEMENT HOLDER.
7. OVERLAND DRAINAGE EASEMENT, DATED JULY 9, 2015 AND FILED OF RECORD OCTOBER 30, 2015 AS DOCUMENT NO. 2015097055, AFFECTS SUBJECT PROPERTY AS SHOWN, AND IS TO BE CLOSED AND VACATED.

PUD-803-4

THE ESTATES AT THE RIVER II

PART OF THE NORTHEAST QUARTER NORTHWEST QUARTER (NE/4 NW/4)
AND PART OF THE SOUTHEAST QUARTER NORTHWEST QUARTER (SE/4 NW/4) OF SECTION THREE (3)
TOWNSHIP SEVENTEEN (17) NORTH, RANGE THIRTEEN (13) EAST OF THE INDIAN MERIDIAN
A SUBDIVISION WITHIN THE CITY OF TULSA, TULSA COUNTY, STATE OF OKLAHOMA

Deed of Dedication

KNOW ALL MEN BY THESE PRESENTS:

THAT 121ST STREET PROPERTY, L.L.C., AN OKLAHOMA LIMITED LIABILITY COMPANY, HEREINAFTER REFERRED TO AS THE "OWNER", IS THE OWNER OF THE FOLLOWING DESCRIBED REAL ESTATE SITUATED IN THE CITY OF TULSA, TULSA COUNTY, STATE OF OKLAHOMA:

A TRACT OF LAND THAT IS A PART OF THE NORTHEAST QUARTER OF THE NORTHWEST QUARTER (NE/4 NW/4) AND PART OF THE SOUTHEAST QUARTER OF THE NORTHWEST QUARTER (SE/4 NW/4) OF SECTION THREE (3), TOWNSHIP SEVENTEEN (17) NORTH, RANGE THIRTEEN (13) EAST OF THE INDIAN MERIDIAN, TULSA COUNTY, STATE OF OKLAHOMA, ACCORDING TO THE U.S. GOVERNMENT SURVEY THEREOF, SAID TRACT BEING MORE PARTICULARLY DESCRIBED AS FOLLOWS:

BEGINNING ON THE EAST LINE OF SAID NORTHEAST QUARTER OF THE NORTHWEST QUARTER (NE/4 NW/4) AT THE SOUTHEAST CORNER OF "THE ESTATES AT THE RIVER", A SUBDIVISION WITHIN THE CITY OF TULSA, TULSA COUNTY, STATE OF OKLAHOMA, ACCORDING TO THE RECORDED PLAT THEREOF (PLAT NO. 6664); THENCE SOUTH 0°57'49" EAST AND ALONG SAID EAST LINE OF SAID NE/4 NW/4 AND THE EAST LINE OF SAID SE/4 NW/4 FOR A DISTANCE OF 915.00 FEET TO A POINT; THENCE SOUTH 88°54'54" WEST FOR A DISTANCE OF 1318.57 FEET TO A POINT ON THE WEST LINE OF THE SE/4 NW/4; THENCE NORTH 0°55'36" WEST AND ALONG THE WEST LINE OF THE SE/4 NW/4 AND THE WEST LINE OF THE NE/4 NW/4, FOR A DISTANCE OF 915.00 FEET TO A POINT, SAID POINT BEING THE SOUTHWEST CORNER OF SAID "THE ESTATES AT THE RIVER"; THENCE NORTH 88°54'54" EAST AND ALONG THE SOUTH LINE OF "THE ESTATES AT THE RIVER" FOR A DISTANCE OF 1317.98 FEET TO THE POINT OF BEGINNING;

SAID TRACT CONTAINING 1,206,221 SQUARE FEET OR 27.691 ACRES.

THE BEARINGS SHOWN HEREON ARE BASED UPON THE OKLAHOMA STATE PLANE COORDINATE SYSTEM, NORTH ZONE (3501), NORTH AMERICAN DATUM 1983 (NAD83); SAID BEARINGS ARE BASED LOCALLY UPON FIELD-OBSERVED TIES TO THE FOLLOWING MONUMENTS:

A. FOUND MAGNETIC NAIL AT THE NORTHWEST CORNER OF THE NORTHEAST QUARTER (NE/4) OF THE NORTHWEST QUARTER (NW/4) OF SECTION 3;

B. FOUND BRASS CAP STEM AT THE NORTHEAST CORNER OF THE NORTHEAST QUARTER (NE/4) OF THE NORTHWEST QUARTER OF SECTION 3;

THE BEARING BETWEEN SAID MONUMENTS BEING NORTH 88°54'54" EAST.

THE OWNER HAS CAUSED THE SAME TO BE SURVEYED, STAKED, PLATTED AND SUBDIVIDED INTO LOTS, BLOCKS, RESERVE AREAS, AND STREETS AS SHOWN BY THE ACCOMPANYING PLAT AND SURVEY THEREOF, AND WHICH PLAT IS MADE A PART HEREOF; AND THE OWNER HAS GIVEN TO SAID PLAT THE NAME OF "THE ESTATES AT THE RIVER II", A SUBDIVISION WITHIN THE CITY OF TULSA, TULSA COUNTY, OKLAHOMA, (WHEREVER THE WORD "SUBDIVISION" APPEARS HEREIN THE SAME SHALL CONCLUSIVELY BE DEEMED TO MEAN "THE ESTATES AT THE RIVER II" UNLESS THE CONTEXT CLEARLY DICTATES OTHERWISE. LIKEWISE, WHEREVER THE WORD "CITY" APPEARS HEREIN THE SAME SHALL CONCLUSIVELY BE DEEMED TO MEAN THE CITY OF TULSA, TULSA COUNTY, OKLAHOMA, UNLESS THE CONTEXT CLEARLY DICTATES OTHERWISE.) NOW, THEREFORE, THE OWNER, FOR THE PURPOSE OF PROVIDING FOR THE ORDERLY DEVELOPMENT OF THE SUBDIVISION, AND FOR THE PURPOSE OF INSURING ADEQUATE RESTRICTIONS FOR THE MUTUAL BENEFIT OF THE OWNER, ITS SUCCESSORS, GRANTEES AND ASSIGNS, THE BENEFICIARIES OF THE COVENANTS SET FORTH BELOW, DOES HEREBY IMPOSE THE FOLLOWING RESTRICTIONS AND COVENANTS, WHICH SHALL BE COVENANTS RUNNING WITH THE LAND AND WHICH SHALL BE ENFORCEABLE BY THE OWNER, THE OWNER OF ANY PROPERTY WITHIN THE SUBDIVISION, AND BY THE BENEFICIARIES OF THE COVENANTS SET FORTH BELOW, AND WHICH SHALL BE ENFORCEABLE AS HEREINAFTER SET FORTH.

SECTION I. STREETS AND UTILITY EASEMENTS

THE OWNER HEREBY DEDICATES TO THE PUBLIC THE STREET RIGHTS-OF-WAY DEPICTED ON THE ACCOMPANYING PLAT. THE OWNER FURTHER DEDICATES TO THE PUBLIC THE UTILITY EASEMENTS DESIGNATED AS "U/E" OR "UTILITY EASEMENT" FOR THE SEVERAL PURPOSES OF CONSTRUCTING, MAINTAINING, OPERATING, REPAIRING, REPLACING, AND/OR REMOVING ANY AND ALL PUBLIC UTILITIES, INCLUDING STORM SEWERS, SANITARY SEWERS, TELEPHONE AND COMMUNICATION LINES, ELECTRIC POWER LINES AND TRANSFORMERS, GAS LINES, WATER LINES, AND CABLE TELEVISION LINES, TOGETHER WITH ALL FITTINGS, INCLUDING THE POLES, WIRES, CONDUITS, PIPES, VALVES, METERS, MANHOLES, AND EQUIPMENT FOR EACH OF SUCH FACILITIES AND ANY OTHER APPURTENANCES THERETO, WITH THE RIGHTS OF INGRESS AND EGRESS TO AND UPON THE UTILITY EASEMENTS FOR THE USES AND PURPOSES STATED, PROVIDED THE OWNER RESERVES THE RIGHT TO CONSTRUCT, MAINTAIN, OPERATE, LAY, AND REPAIR OR REPLACE WATER LINES AND SEWER LINES, TOGETHER WITH THE RIGHT OF INGRESS AND EGRESS FOR SUCH CONSTRUCTION, MAINTENANCE, OPERATION, LAYING, REPAIRING AND REPLACING OVER, ACROSS AND ALONG ALL OF THE UTILITY EASEMENTS DEPICTED ON THE PLAT, FOR THE PURPOSE OF FURNISHING WATER AND/OR SEWER SERVICES TO AREAS DEPICTED ON THE PLAT. THE OWNER HEREBY IMPOSES A RESTRICTIVE COVENANT, WHICH COVENANT SHALL BE BINDING ON EACH LOT AND RESERVE AREA OWNER AND SHALL BE ENFORCEABLE BY THE CITY OF TULSA, OKLAHOMA, AND BY THE SUPPLIER OF ANY AFFECTED UTILITY SERVICE, THAT WITHIN THE UTILITY EASEMENTS DEPICTED ON THE ACCOMPANYING PLAT, NO BUILDING, STRUCTURE, OR OTHER ABOVE OR BELOW GROUND OBSTRUCTION THAT INTERFERES WITH STATED USES AND PURPOSES OF THE UTILITY EASEMENTS SHALL BE PLACED, ERECTED, INSTALLED, OR MAINTAINED, PROVIDED NOTHING HEREIN SHALL BE DEEMED TO PROHIBIT DRIVES, PARKING AREAS, CURBING, LANDSCAPING, AND CUSTOMARY SCREENING FENCES WHICH DO NOT CONSTITUTE AN OBSTRUCTION.

1.1 UTILITY SERVICE:

1.1.1 OVERHEAD LINES FOR THE SUPPLY OF ELECTRIC, TELEPHONE, AND COMMUNICATION SERVICES MAY BE LOCATED WITHIN THE SOUTH HUDSON AVENUE EAST RIGHT-OF-WAY. WITHIN THE STREET RIGHTS-OF-WAY AND UTILITY EASEMENTS DEDICATED FOR GENERAL UTILITY SERVICE, AS DEPICTED ON THE ACCOMPANYING PLAT, STREET LIGHT POLES OR STANDARDS MAY BE SERVED ONLY BY UNDERGROUND CABLE AND, EXCEPT AS PROVIDED IN THE IMMEDIATELY-PRECEDING SENTENCE, ALL SUPPLY LINES INCLUDING ELECTRIC, TELEPHONE, CABLE TELEVISION AND GAS LINES SHALL BE LOCATED UNDERGROUND IN THE UTILITY EASEMENTS AND IN THE RIGHTS OF WAY OF THE PUBLIC STREETS. SERVICE PEDESTALS AND TRANSFORMERS, AS SOURCES OF SUPPLY AT SECONDARY VOLTAGES, MAY ALSO BE LOCATED IN THE UTILITY EASEMENTS.

1.1.2 UNDERGROUND SERVICE CABLES AND GAS SERVICE LINES TO ALL STRUCTURES WITHIN THE SUBDIVISION MAY BE EXTENDED FROM THE NEAREST GAS MAIN, SERVICE PEDESTAL OR TRANSFORMER TO THE POINT OF USAGE DETERMINED BY THE LOCATION AND CONSTRUCTION OF SUCH STRUCTURE UPON THE LOT OR RESERVE AREA, PROVIDED THAT, UPON INSTALLATION OF A SERVICE CABLE OR GAS SERVICE LINE TO A PARTICULAR STRUCTURE, THE SUPPLIER OF SERVICE SHALL THEREAFTER BE DEEMED TO HAVE A DEFINITIVE, PERMANENT, EFFECTIVE, AND NON-EXCLUSIVE EASEMENT ON THE LOT OR RESERVE AREA, COVERING A 5 FOOT STRIP EXTENDING 2.5 FEET ON EACH SIDE OF THE SERVICE CABLE OR LINE EXTENDING FROM THE GAS MAIN, SERVICE PEDESTAL, OR TRANSFORMER TO THE SERVICE ENTRANCE ON THE STRUCTURE.

1.1.3 THE SUPPLIER OF ELECTRIC, TELEPHONE, CABLE TELEVISION AND GAS SERVICE, THROUGH ITS AGENTS AND EMPLOYEES, SHALL AT ALL TIMES HAVE THE RIGHT OF ACCESS TO ALL UTILITY EASEMENTS SHOWN ON THE PLAT OR OTHERWISE PROVIDED FOR IN THIS DEED OF DEDICATION FOR THE PURPOSE OF INSTALLING, MAINTAINING, REMOVING OR REPLACING ANY PORTION OF THE UNDERGROUND ELECTRIC, TELEPHONE, CABLE TELEVISION OR GAS FACILITIES INSTALLED BY THE SUPPLIER OF THE UTILITY SERVICE.

1.1.4 THE OWNER OF ANY LOT OR RESERVE AREA SHALL BE RESPONSIBLE FOR THE PROTECTION OF THE UNDERGROUND SERVICE FACILITIES LOCATED ON THE OWNER'S LOT OR RESERVE AREA AND SHALL PREVENT THE ALTERATION OF GRADE OR ANY CONSTRUCTION ACTIVITY WHICH WOULD INTERFERE WITH THE ELECTRIC, TELEPHONE, CABLE TELEVISION, OR GAS FACILITIES. EACH SUPPLIER OF THESE SERVICES SHALL BE RESPONSIBLE FOR ORDINARY MAINTENANCE OF UNDERGROUND FACILITIES, BUT THE OWNER OF THE LOT OR RESERVE AREA SHALL PAY FOR DAMAGE OR RELOCATION OF SUCH FACILITIES CAUSED OR NECESSITATED BY ACTS OF THE LOT OR RESERVE AREA OWNER OR SUCH OWNER'S AGENTS OR CONTRACTORS.

1.1.5 THE COVENANTS SET FORTH IN THIS SUBSECTION SHALL BE ENFORCEABLE BY EACH SUPPLIER OF THE ELECTRIC, TELEPHONE, CABLE TELEVISION OR GAS SERVICE AND EACH LOT AND RESERVE AREA OWNER AGREES TO BE BOUND BY THESE COVENANTS.

1.2 GAS SERVICE:

1.2.1 THE SUPPLIER OF GAS SERVICE THROUGH ITS AGENTS AND EMPLOYEES SHALL AT ALL TIMES HAVE THE RIGHT OF ACCESS TO ALL UTILITY EASEMENTS SHOWN ON THE PLAT OR AS OTHERWISE PROVIDED FOR IN THIS DEED OF DEDICATION FOR THE PURPOSE OF INSTALLING, REMOVING, REPAIRING, OR REPLACING ANY PORTION OF THE FACILITIES INSTALLED BY THE SUPPLIER OF GAS SERVICE.

1.2.2 THE OWNER OF THE LOT OR RESERVE AREA SHALL BE RESPONSIBLE FOR THE PROTECTION OF THE UNDERGROUND GAS FACILITIES LOCATED IN THEIR LOT OR RESERVE AREA AND SHALL PREVENT THE ALTERATION OF GRADE OR ANY OTHER CONSTRUCTION ACTIVITY WHICH WOULD INTERFERE WITH THE GAS SERVICE. THE SUPPLIER OF THE GAS SERVICE SHALL BE RESPONSIBLE FOR THE ORDINARY MAINTENANCE OF SAID FACILITIES, BUT THE OWNER OF THE LOT OR RESERVE AREA SHALL PAY FOR DAMAGE OR RELOCATION OF FACILITIES CAUSED OR NECESSITATED BY ACTS OF THE LOT OR RESERVE AREA OWNER OR SUCH OWNER'S AGENTS OR CONTRACTORS.

1.2.3 THE FOREGOING COVENANTS SET FORTH IN THIS SUBSECTION SHALL BE ENFORCEABLE BY THE SUPPLIER OF THE GAS SERVICE AND EACH LOT AND RESERVE AREA OWNER AGREES TO BE BOUND BY THESE COVENANTS.

1.3 WATER, SANITARY SEWER, AND STORM SEWER SERVICE:

1.3.1 EACH LOT AND RESERVE AREA OWNER SHALL BE RESPONSIBLE FOR THE PROTECTION OF THE PUBLIC WATER MAINS, SANITARY SEWER MAINS, AND STORM SEWERS LOCATED SUCH LOT OR RESERVE AREA.

1.3.2 WITHIN THE UTILITY EASEMENTS AND IN OVERLAND DRAINAGE EASEMENTS, DEPICTED ON THE ACCOMPANYING PLAT, THE ALTERATION OF GRADE FROM THE CONTOURS EXISTING UPON THE COMPLETION OF THE INSTALLATION OF A PUBLIC WATER MAIN, SANITARY SEWER MAIN, OR STORM SEWER OR ANY CONSTRUCTION ACTIVITY WHICH, IN THE JUDGMENT OF THE CITY OF TULSA, WOULD INTERFERE WITH PUBLIC WATER MAINS, SANITARY SEWER MAINS, OR STORM SEWERS SHALL BE PROHIBITED.

1.3.3 THE CITY OF TULSA, OKLAHOMA, OR ITS SUCCESSORS, SHALL BE RESPONSIBLE FOR ORDINARY MAINTENANCE OF PUBLIC WATER MAINS, SANITARY SEWER MAINS, AND STORM SEWERS BUT THE OWNER OF THE LOT OR RESERVE AREA SHALL PAY FOR DAMAGE OR RELOCATION OF SUCH FACILITIES CAUSED OR NECESSITATED BY ACTS OF THE LOT OR RESERVE AREA OWNER OR SUCH OWNER'S AGENTS OR CONTRACTORS.

1.3.4 THE CITY OF TULSA, OKLAHOMA, OR ITS SUCCESSORS, SHALL AT ALL TIMES HAVE RIGHT OF ACCESS TO ALL UTILITY EASEMENTS, AND TO THE OVERLAND DRAINAGE EASEMENT WITHIN RESERVE B, AS DEPICTED ON THE ACCOMPANYING PLAT, OR OTHERWISE PROVIDED FOR IN THIS DEED OF DEDICATION, FOR THE PURPOSE OF INSTALLING, MAINTAINING, REMOVING, OR REPLACING ANY PORTION OF UNDERGROUND WATER, SANITARY SEWER, OR STORM SEWER FACILITIES.

1.3.5 THE FOREGOING COVENANTS SET FORTH IN THE ABOVE PARAGRAPHS SHALL BE ENFORCEABLE BY THE CITY OF TULSA, OKLAHOMA, OR ITS SUCCESSORS, AND THE OWNER OF EACH LOT AND RESERVE AREA AGREES TO BE BOUND BY THESE COVENANTS.

1.4 SURFACE DRAINAGE:

EACH LOT AND RESERVE AREA SHALL RECEIVE AND DRAIN, IN AN UNOBSTRUCTED MANNER, THE STORM WATER FROM LOTS, RESERVE AREAS, AND DRAINAGE AREAS OF HIGHER ELEVATION. NO LOT OR RESERVE AREA OWNER SHALL CONSTRUCT OR PERMIT TO BE CONSTRUCTED ANY FENCING OR OTHER OBSTRUCTIONS WHICH WOULD IMPAIR THE DRAINAGE OF STORM AND SURFACE WATERS OVER AND ACROSS THE OWNER'S LOT OR RESERVE AREA. THE FOREGOING COVENANTS SET FORTH IN THIS PARAGRAPH SHALL BE ENFORCEABLE BY ANY AFFECTED LOT OR RESERVE AREA OWNERS AND BY THE CITY OF TULSA, OKLAHOMA.

1.5 PAVING AND LANDSCAPING WITHIN EASEMENTS:

THE OWNER OF ANY LOT OR RESERVE AREA DEPICTED ON THE ACCOMPANYING PLAT SHALL BE RESPONSIBLE FOR THE REPAIR OF DAMAGE TO LANDSCAPING AND PAVING OCCASIONED BY INSTALLATION OR NECESSARY MAINTENANCE OF UNDERGROUND WATER, SANITARY SEWER, STORM SEWER, NATURAL GAS, COMMUNICATION, CABLE TELEVISION OR ELECTRIC FACILITIES WITHIN THE EASEMENT AREAS DEPICTED UPON THE ACCOMPANYING PLAT, PROVIDED THE CITY OF TULSA, OKLAHOMA, OR ITS SUCCESSORS, OR THE SUPPLIER OF THE UTILITY SERVICE SHALL USE REASONABLE CARE IN THE PERFORMANCE OF SUCH ACTIVITIES.

1.6 LIMITS OF NO ACCESS:

THE OWNER HEREBY RELINQUISHES RIGHTS OF VEHICULAR INGRESS OR EGRESS FROM ANY PORTION OF THE PROPERTY ADJACENT TO SOUTH HUDSON AVENUE EAST WITHIN THE BOUNDS DESIGNATED AS "LIMITS OF NO ACCESS" (L.N.A.) ON THE ACCOMPANYING PLAT, WHICH "LIMITS OF NO ACCESS" MAY BE AMENDED OR RELEASED BY THE TULSA METROPOLITAN AREA PLANNING COMMISSION, OR ITS SUCCESSOR, AND WITH THE APPROVAL OF THE CITY OF TULSA, OKLAHOMA, OR AS OTHERWISE PROVIDED BY THE STATUTES AND LAWS OF THE STATE OF OKLAHOMA PERTAINING THERETO, AND THE LIMITS OF NO ACCESS ABOVE ESTABLISHED SHALL BE ENFORCEABLE BY THE CITY OF TULSA. ACCESS AND LIMITS OF NO ACCESS INDICATED ON SOUTH HUDSON AVENUE APPLY ONLY TO THE WEST SIDE OF THE RIGHT-OF-WAY. PROPERTIES ABUTTING THE EAST BOUNDARY OF THE SOUTH HUDSON AVENUE RIGHT-OF-WAY WILL IDENTIFY ACCESS POINTS DURING THE PLAT AND ENGINEERING DESIGN PROCESS FOR THAT PROPERTY.

1.7 SIDEWALKS:

SIDEWALKS SHALL BE CONSTRUCTED AND MAINTAINED ALONG ALL STREETS IN ACCORDANCE WITH THE SUBDIVISION REGULATIONS OF THE CITY OF TULSA, OKLAHOMA. SIDEWALKS ALONG THE WEST SIDE OF SOUTH HUDSON AVENUE EAST SHALL BE CONSTRUCTED BY THE OWNER. SIDEWALKS ALONG STREETS WITHIN THE INTERIOR OF THE SUBDIVISION, WHERE NOT CONSTRUCTED BY THE OWNER, SHALL BE CONSTRUCTED BY THE OWNER OF THE LOT. ALL SIDEWALKS SHALL BE CONSTRUCTED IN CONFORMANCE WITH THE DESIGN STANDARDS OF THE CITY OF TULSA, OKLAHOMA.

1.8 CERTIFICATE OF OCCUPANCY RESTRICTIONS:

NO CERTIFICATE OF OCCUPANCY FOR A BUILDING WITHIN THE SUBDIVISION SHALL BE ISSUED BY THE CITY OF TULSA, OKLAHOMA UNTIL CONSTRUCTION OF THE REQUIRED INFRASTRUCTURE (STREETS, WATER, SANITARY SEWER, STORM SEWER SYSTEMS AND SIDEWALKS ALONG S. HUDSON AVENUE) SERVING THE ENTIRE SUBDIVISION HAS BEEN COMPLETED AND ACCEPTED BY THE CITY. NOTWITHSTANDING THE FOREGOING, THE CITY MAY AUTHORIZE THE ISSUANCE OF A TEMPORARY CERTIFICATE OF OCCUPANCY IF, IN THE CITY'S SOLE DISCRETION, THE CIRCUMSTANCES SUPPORT THE ISSUANCE. FURTHER NOTWITHSTANDING THE FOREGOING, THE CITY MAY AUTHORIZE THE PHASING OF THE CONSTRUCTION OF INFRASTRUCTURE WITHIN THE SUBDIVISION, AND IF PHASING IS AUTHORIZED, A CERTIFICATE OF OCCUPANCY FOR A BUILDING WITHIN AN AUTHORIZED PHASE MAY ISSUE UPON THE COMPLETION AND ACCEPTANCE OF THE INFRASTRUCTURE SERVING THE PARTICULAR PHASE. BUILDING CONSTRUCTION OCCURRING PRIOR TO THE CITY'S ACCEPTANCE OF THE INFRASTRUCTURE SHALL BE AT THE RISK OF THE OWNER OF THE LOT, NOTWITHSTANDING THE ISSUANCE OF A BUILDING PERMIT OR OF A TEMPORARY CERTIFICATE OF OCCUPANCY.

1.9 OVERLAND DRAINAGE EASEMENTS:

1.9.1 THE OWNER DOES HEREBY DEDICATE TO THE PUBLIC PERPETUAL EASEMENTS ON, OVER, AND ACROSS RESERVE B, DESIGNATED ON THE ACCOMPANYING PLAT AS "OVERLAND DRAINAGE EASEMENT" OR "ODE" FOR THE PURPOSE OF PERMITTING THE OVERLAND FLOW, CONVEYANCE, AND DISCHARGE OF STORMWATER RUNOFF FROM VARIOUS LOTS AND RESERVE AREAS WITHIN THE SUBDIVISION AND FROM PROPERTIES OUTSIDE THE SUBDIVISION.

1.9.2. DRAINAGE FACILITIES LOCATED WITHIN OVERLAND DRAINAGE EASEMENTS SHALL BE CONSTRUCTED IN ACCORDANCE WITH THE ADOPTED STANDARDS OF THE CITY OF TULSA, OKLAHOMA, AND PLANS AND SPECIFICATIONS APPROVED BY THE CITY OF TULSA, OKLAHOMA.

1.9.3. NO FENCE, WALL, BUILDING, OR OTHER OBSTRUCTION SHALL BE PLACED OR MAINTAINED WITHIN AN OVERLAND DRAINAGE EASEMENT WITHIN RESERVE B, NOR SHALL THERE BE ANY ALTERATION OF THE GRADE IN SUCH EASEMENT UNLESS APPROVED BY THE CITY OF TULSA, OKLAHOMA, PROVIDED THAT THE PLANTING OF TURF SHALL NOT REQUIRE THE APPROVAL OF THE CITY OF TULSA, OKLAHOMA.

1.9.4. THE OVERLAND DRAINAGE EASEMENT LOCATED WITHIN RESERVE B SHALL BE MAINTAINED BY THE PROPERTY OWNERS' ASSOCIATION REFERRED TO IN SECTION IV. HEREOF (THE "ASSOCIATION") IN ACCORDANCE WITH STANDARDS PRESCRIBED BY THE CITY OF TULSA, OKLAHOMA. IN THE EVENT THE ASSOCIATION FAILS TO PROPERLY MAINTAIN THE EASEMENT LOCATED THEREON OR, IN THE EVENT OF THE PLACEMENT OF AN OBSTRUCTION WITHIN THE EASEMENT, OR THE ALTERATION OF GRADE THEREIN, THE CITY OF TULSA, OKLAHOMA, OR ITS DESIGNATED CONTRACTOR MAY ENTER THE OVERLAND DRAINAGE EASEMENT AND PERFORM MAINTENANCE NECESSARY TO ACHIEVE THE INTENDED DRAINAGE FUNCTIONS AND MAY REMOVE ANY OBSTRUCTION OR CORRECT ANY ALTERATION OF GRADE, AND THE COSTS SHALL BE PAID BY THE ASSOCIATION. IN THE EVENT THE ASSOCIATION FAILS TO PAY THE COST OF MAINTENANCE AFTER RECEIPT OF A STATEMENT OF COSTS FROM THE CITY OF TULSA, OKLAHOMA, THE CITY MAY FILE OF RECORD A COPY OF THE STATEMENT OF COSTS IN THE LAND RECORDS OF THE TULSA COUNTY CLERK, AND THEREAFTER THE COSTS SHALL BE A LIEN AGAINST EACH LOT IN THE SUBDIVISION, PROVIDED THAT THE LIEN AGAINST EACH LOT SHALL BE EQUAL TO 1/85 OF THE COSTS. A LIEN ESTABLISHED AS PROVIDED ABOVE MAY BE FORECLOSED BY THE CITY OF TULSA, OKLAHOMA.

1.10 FENCE EASEMENTS:

THE OWNER DOES HEREBY ESTABLISH AND GRANT TO THE PROPERTY OWNERS' ASSOCIATION THE FENCE EASEMENTS OVER AND UPON THE AREAS DESIGNATED AS "F/E" ON THE ACCOMPANYING PLAT FOR THE USE AND BENEFIT OF THE OWNERS OF LOTS WITHIN THE SUBDIVISION AND OF THE ASSOCIATION. THE FENCE EASEMENTS ARE FOR THE LIMITED PURPOSE OF CONSTRUCTING AND MAINTAINING PERIMETER DECORATIVE FENCES AND ENTRY FEATURES INCLUDING BUT NOT LIMITED TO FENCES, WALLS, IRRIGATION SYSTEMS, LIGHTING, SIGNAGE, AND LANDSCAPING, AND FOR THE MAINTENANCE AND REPAIR THEREOF, TOGETHER WITH THE RIGHT OF ACCESS OVER, ACROSS, AND ALONG SUCH EASEMENTS AND OVER, ACROSS, AND ALONG LOTS IN THE SUBDIVISION WHICH CONTAIN SUCH EASEMENTS. THE RIGHTS HEREIN ESTABLISHED AND GRANTED SHALL BE SUBORDINATE TO THE RIGHTS ESTABLISHED AND GRANTED BY UTILITY EASEMENTS ELSEWHERE DEDICATED HEREIN.

SECTION II. RESERVE AREAS; MOWING OF GAS PIPELINE EASEMENT AREA

2.1 RESERVES A AND C:

RESERVES A AND C SHALL BE FOR THE COMMON USE AND ENJOYMENT OF THE PROPERTY OWNERS' ASSOCIATION, REFERRED TO IN SECTION IV. HEREOF, AND SHALL BE LIMITED TO USE FOR OPEN SPACE, ENTRY FEATURES, SUBDIVISION IDENTIFICATION SIGNAGE, FENCING, LANDSCAPING, IRRIGATION, LIGHTING, UTILITIES, AND PRIVATE RECREATIONAL FACILITIES AS MAY BE PERMITTED BY THE CITY OF TULSA, OKLAHOMA. RESERVE C IS HEREBY ALSO DEDICATED AS A UTILITY EASEMENT. RESERVES A AND C SHALL BE MAINTAINED BY THE PROPERTY OWNERS' ASSOCIATION.

2.2 RESERVE B:

RESERVE B SHALL BE FOR THE COMMON USE AND ENJOYMENT OF THE PROPERTY OWNERS' ASSOCIATION, REFERRED TO IN SECTION IV. HEREOF, AND SHALL BE LIMITED TO USE FOR STORMWATER DRAINAGE, OPEN SPACE, LANDSCAPING, UTILITIES, AND PRIVATE RECREATIONAL FACILITIES AS MAY BE PERMITTED BY THE CITY OF TULSA, OKLAHOMA. RESERVE B IS HEREBY ALSO DEDICATED AS AN OVERLAND DRAINAGE EASEMENT AND AS A UTILITY EASEMENT. RESERVE B SHALL BE MAINTAINED BY THE PROPERTY OWNERS' ASSOCIATION.

2.3 ALL RESERVE AREAS:

2.3.1. ALL COSTS AND EXPENSES ASSOCIATED WITH ALL RESERVE AREAS, INCLUDING MAINTENANCE OF VARIOUS IMPROVEMENTS AND RECREATIONAL FACILITIES, SHALL BE THE RESPONSIBILITY OF THE OWNERS THEREOF, WHICH SHALL BE THE PROPERTY OWNERS' ASSOCIATION UPON CONVEYANCE OF THE RESERVE AREAS TO THE ASSOCIATION. THE CITY OF TULSA SHALL NOT BE LIABLE FOR ANY DAMAGE OR REMOVAL OF ANY LANDSCAPING OR IRRIGATION SYSTEMS IN ANY RESERVE AREA.

2.3.2. IN THE EVENT THE RESERVE AREA OWNER FAILS TO MAINTAIN THE RESERVE AREA, AND SUBSEQUENTLY FAILS TO PAY THE COSTS OF SAID MAINTENANCE AFTER COMPLETION OF THE MAINTENANCE BY AND RECEIPT OF A STATEMENT OF COSTS FROM THE CITY OF TULSA, OKLAHOMA, THE CITY MAY FILE OF RECORD A COPY OF THE STATEMENT OF COSTS, AND THEREAFTER THE COSTS SHALL BE A LIEN AGAINST EACH OF THE LOTS WITHIN THE SUBDIVISION, WHICH LIEN MAY BE FORECLOSED BY THE CITY OF TULSA, OKLAHOMA.

2.3.3. EACH LOT AND RESERVE AREA OWNER OR RESIDENT AND/OR MEMBER OF THE PROPERTY OWNERS' ASSOCIATION AGREES TO HOLD HARMLESS THE OWNER AND THE CITY OF TULSA, AND THEIR RESPECTIVE AGENTS AND REPRESENTATIVES, FROM ALL CLAIMS, DEMANDS, LIABILITIES, OR DAMAGES ARISING IN CONNECTION WITH THE OWNERSHIP OR USE OF THE FACILITIES AND IMPROVEMENTS CONSTRUCTED OR SITUATED IN THE RESERVE AREAS AND FURTHER AGREES THAT NEITHER THE CITY OF TULSA NOR THE OWNER SHALL BE LIABLE TO THE LOT OR RESERVE AREA OWNER OR RESIDENT AND/OR MEMBER OF THE PROPERTY OWNERS' ASSOCIATION OR ANY GUEST, VISITOR OR INVITEE THEREOF FOR ANY DAMAGE TO PERSON OR PROPERTY CAUSED BY ACTION, OMISSION OR NEGLIGENCE OF ANY LOT OR RESERVE AREA OWNER OR RESIDENT AND/OR MEMBER OF THE ASSOCIATION OR ANY GUEST, VISITOR, OR INVITEE THEREOF.

2.4 MOWING OF GAS PIPELINE EASEMENT AREA:

THE PROPERTY OWNERS' ASSOCIATION, REFERRED TO IN SECTION IV. HEREOF, SHALL BE RESPONSIBLE FOR MOWING, ON A REGULAR BASIS, THE AREA OF THE 30 FT. PIPELINE EASEMENT (BOOK 4135 PAGE 1731) CURRENTLY OWNED BY ONEOK GAS TRANSPORTATION, L.L.C.

SECTION III. PLANNED UNIT DEVELOPMENT RESTRICTIONS

WHEREAS, THE ESTATES AT THE RIVER II WAS SUBMITTED AS A PLANNED UNIT DEVELOPMENT (DESIGNATED AS PUD NO. 803) AS PROVIDED WITHIN SECTIONS 1100-1107 OF TITLE 42, TULSA REVISED ORDINANCES (TULSA ZONING CODE), AND

WHEREAS PUD NO. 803 WAS AFFIRMATIVELY RECOMMENDED BY THE TULSA METROPOLITAN AREA PLANNING COMMISSION ON NOVEMBER 20, 2013, AND ADOPTED BY THE COUNCIL OF THE CITY OF TULSA, OKLAHOMA, ON JANUARY 9, 2014 AND

WHEREAS PUD MINOR AMENDMENT NO. 803-1 WAS APPROVED BY THE TULSA METROPOLITAN AREA PLANNING COMMISSION ON MARCH 4, 2015 AND

WHEREAS PUD MINOR AMENDMENT NO. 803-4 WAS APPROVED BY THE TULSA METROPOLITAN AREA PLANNING COMMISSION ON FEBRUARY 21, 2018 AND

WHEREAS, THE ESTATES AT THE RIVER II COMPRISES 27.691 ACRES OF THE 121.329 ACRES INCLUDED IN PUD NO. 803, AND OF THE 90.152 ACRES INCLUDED IN PUD MINOR AMENDMENTS NO. 803-1 AND 803-4.

WHEREAS, THE PLANNED UNIT DEVELOPMENT PROVISIONS OF THE TULSA ZONING CODE REQUIRE THE ESTABLISHMENT OF COVENANTS OF RECORD INURING TO AND ENFORCEABLE BY THE CITY OF TULSA, OKLAHOMA, SUFFICIENT TO ASSURE CONTINUED COMPLIANCE WITH THE APPROVED PLANNED UNIT DEVELOPMENT, AND

WHEREAS, THE OWNER DESIRES TO ESTABLISH RESTRICTIONS FOR THE PURPOSE OF ACHIEVING AN ORDERLY DEVELOPMENT FOR THE MUTUAL BENEFIT OF THE OWNER, THE OWNER'S SUCCESSORS IN TITLE AND THE CITY OF TULSA, OKLAHOMA;

THEREFORE, THE OWNER DOES HEREBY IMPOSE THE FOLLOWING RESTRICTIONS AND COVENANTS WHICH SHALL BE COVENANTS RUNNING WITH THE LAND AND SHALL BE BINDING UPON THE OWNER, ITS SUCCESSORS AND ASSIGNS, AND SHALL BE ENFORCEABLE AS HEREINAFTER SET FORTH.

DEVELOPMENT STANDARDS (PUD NO. 803-4)

GROSS LAND AREA: 3,927,019 SF 90.152 ACRES

PERMITTED USES:

USES PERMITTED AS A MATTER OF RIGHT IN RS-3, ZONING DISTRICT IN THE CITY OF TULSA ZONING CODE, INCLUDING LANDSCAPED FEATURES AND SECURED ENTRANCES AND RECREATIONAL FACILITIES AND USES CUSTOMARILY ACCESSORY TO PERMITTED USES.

MAXIMUM NUMBER OF LOTS: (TOTAL PUD)	350
MINIMUM LOT WIDTH:	60 FEET
MINIMUM LOT SIZE:	7,200 SF
MINIMUM LIVABILITY SPACE REQUIRED (PER LOT):	4,000 SF
MINIMUM BUILDING SETBACKS:	
FRONT YARD	25 FEET
REAR YARD	20 FEET
SIDE YARD	5 FEET
SIDE YARD ABUTTING A PUBLIC STREET	15 FEET
MAXIMUM BUILDING HEIGHT:	40 FEET*

**ARCHITECTURAL FEATURES MAY EXTEND A MAXIMUM OF FIVE (5) FEET ABOVE THE MAXIMUM PERMITTED BUILDING HEIGHT.*

MAXIMUM FRONT YARD COVERAGE BY PARKING AREA: 40%

OFF STREET PARKING:

MINIMUM TWO (2) ENCLOSED OFF-STREET PARKING SPACES PER DWELLING UNIT.

SIGNS SHALL BE LIMITED TO THE FOLLOWING:

ONE (1) ALONG THE 121ST FRONTAGE, AND THREE (3) (TOTAL PUD) ALONG THE SOUTH HUDSON AVENUE FRONTAGE, NONE TO EXCEED 32 SQUARE FEET IN SIZE NOR 6 FEET IN HEIGHT

PUD-803-4

THE ESTATES AT THE RIVER II

PART OF THE NORTHEAST QUARTER NORTHWEST QUARTER (NE/4 NW/4)
AND PART OF THE SOUTHEAST QUARTER NORTHWEST QUARTER (SE/4 NW/4) OF SECTION THREE (3)
TOWNSHIP SEVENTEEN (17) NORTH, RANGE THIRTEEN (13) EAST OF THE INDIAN MERIDIAN
A SUBDIVISION WITHIN THE CITY OF TULSA, TULSA COUNTY, STATE OF OKLAHOMA

DEED OF DEDICATION (Continued)

SECTION IV. PROPERTY OWNERS' ASSOCIATION

4.1 FORMATION OF PROPERTY OWNERS' ASSOCIATION:

THE OWNER SHALL CAUSE TO BE FORMED THE ESTATES AT THE RIVER PROPERTY OWNERS' ASSOCIATION (THE "ASSOCIATION"). THE ASSOCIATION SHALL BE A PROPERTY OWNERS' ASSOCIATION COMPRISED OF THE OWNERS OF THE LOTS WITHIN THE ESTATES AT THE RIVER, PLAT NO. 6664, "THE ESTATES AT THE RIVER II," AND ANY RESIDENTIAL SUBDIVISION WHICH MAY BE SUBSEQUENTLY ANNEXED TO THE GEOGRAPHIC JURISDICTION OF THE ASSOCIATION, WHICH ASSOCIATION IS TO BE ESTABLISHED IN ACCORDANCE WITH THE STATUTES OF THE STATE OF OKLAHOMA, AND TO BE FORMED FOR THE GENERAL PURPOSES OF MAINTAINING RESERVES A, B AND C AND ANY PROPERTY AND FACILITIES THAT ARE FOR THE COMMON USE AND BENEFIT OF THE LOTS AS THE SAME MAY BE AGREED TO BY THE MEMBERS OF THE ASSOCIATION.

4.2 MEMBERSHIP:

EVERY PERSON OR ENTITY WHO IS A RECORD OWNER OF THE FEE INTEREST OF A LOT SHALL BE A MEMBER OF THE ASSOCIATION. MEMBERSHIP SHALL BE APPURTENANT TO AND MAY NOT BE SEPARATED FROM THE OWNERSHIP OF A LOT.

4.3 ASSESSMENT:

EACH LOT OWNER SHALL BE SUBJECT TO ANNUAL AND SPECIAL ASSESSMENTS BY THE ASSOCIATION FOR THE PURPOSE OF IMPROVEMENT AND MAINTENANCE OF RESERVES A, B AND C AND OF ANY PROPERTY AND FACILITIES THAT, FROM TIME TO TIME, ARE FOR THE COMMON USE AND BENEFIT OF THE OWNERS OF THE LOTS AS THE SAME MAY BE AGREED TO BY THE MEMBERS OF THE ASSOCIATION AND FOR THE PURPOSE OF MOWING THE AREA OF THE 30 FT. PIPELINE EASEMENT (BOOK 4135 PAGE 1731) CURRENTLY OWNED BY ONEOK GAS TRANSPORTATION, L.L.C.

4.4 ASSOCIATION TO BE BENEFICIARY:

WITHOUT LIMITATION OF SUCH OTHER POWERS AND RIGHTS AS THE ASSOCIATION MAY HAVE, THE ASSOCIATION SHALL BE DEEMED A BENEFICIARY OF THE VARIOUS COVENANTS, CONDITIONS AND RESTRICTIONS CONTAINED IN THIS DEED OF DEDICATION TO THE SAME EXTENT AS ALL OTHER BENEFICIARIES THEREOF, INCLUDING EACH LOT OWNER, THE CITY, AND THE SUPPLIER OF ANY UTILITY OR OTHER SERVICE WITHIN THE SUBDIVISION, AND SHALL HAVE THE RIGHT TO ENFORCE THESE COVENANTS AND AGREEMENTS.

SECTION V. PRIVATE RESTRICTIONS

THE OWNER HEREBY IMPOSES THE FOLLOWING RESTRICTIONS AND COVENANTS FOR THE PURPOSE OF PROVIDING FOR THE ORDERLY DEVELOPMENT OF THE SUBDIVISION AND CONFORMITY AND COMPATIBILITY OF IMPROVEMENTS THEREIN, WHICH SHALL BE APPLICABLE TO THE LOTS AND SHALL BE COVENANTS RUNNING WITH THE LAND AND SHALL BE BINDING UPON THE OWNER, ITS SUCCESSORS AND ASSIGNS, AND SHALL BE ENFORCEABLE AS HEREINAFTER SET FORTH.

5.1 ARCHITECTURAL COMMITTEE - PLAN REVIEW:

5.1.1 PLAN REVIEW. NO BUILDING, STRUCTURE, FENCE, WALL, PAVING, SWIMMING POOL, EXTERIOR LIGHTING, EXTERIOR ANTENNAE, OR FREE STANDING MAIL BOX SHALL BE ERECTED, PLACED OR ALTERED (INCLUDING EXTERIOR PAINTING) ON ANY LOT, AND NO SIDEWALK SHALL BE CONSTRUCTED UPON OR ADJACENT TO ANY LOT, UNTIL THE PLANS AND SPECIFICATIONS HAVE BEEN APPROVED IN WRITING BY THE OWNER OR ITS AUTHORIZED REPRESENTATIVES OR SUCCESSORS, WHICH ARE HEREINAFTER REFERRED TO AS THE "ARCHITECTURAL COMMITTEE". FOR EACH BUILDING, THE REQUIRED PLANS AND SPECIFICATIONS SHALL BE SUBMITTED IN DUPLICATE AND INCLUDE A SITE PLAN, FLOOR PLAN, EXTERIOR ELEVATIONS, DRAINAGE AND GRADING PLANS, SIDEWALK LOCATION AND DESIGN PLAN, EXTERIOR MATERIALS AND COLOR SCHEME. IN THE EVENT THE ARCHITECTURAL COMMITTEE FAILS TO APPROVE OR DISAPPROVE PLANS AND SPECIFICATIONS SUBMITTED TO IT AS HEREIN REQUIRED WITHIN TWENTY (20) DAYS AFTER SUBMISSION, THE PLANS SO SUBMITTED SHALL BE DEEMED APPROVED. THE DEVELOPMENT AND USE OF THE SUBJECT LOT SHALL THEREAFTER BE IN SUBSTANTIAL COMPLIANCE WITH THE APPROVED PLANS OR APPROVED AMENDMENTS THERETO. IN THE EVENT NO SUIT TO ENJOIN THE ERECTION OF THE BUILDING OR STRUCTURE OR THE MAKING OF AN ALTERATION HAS BEEN COMMENCED PRIOR TO THE 30TH DAY FOLLOWING COMPLETION THEREOF, APPROVAL OF THE ARCHITECTURAL COMMITTEE SHALL NOT BE REQUIRED AND THIS COVENANT SHALL BE DEEMED TO HAVE BEEN FULLY COMPLIED WITH.

5.1.2 COMMITTEE PURPOSE. THE ARCHITECTURAL COMMITTEE'S PURPOSE IS TO PROMOTE GOOD DESIGN AND COMPATIBILITY WITHIN THE SUBDIVISION AND, IN ITS REVIEW OF PLANS OR DETERMINATION OF ANY WAIVER AS HEREINAFTER AUTHORIZED, IT MAY TAKE INTO CONSIDERATION THE NATURE AND CHARACTER OF THE PROPOSED BUILDING OR STRUCTURE, THE MATERIALS OF WHICH IT IS TO BE BUILT, THE AVAILABILITY OF ALTERNATIVE MATERIALS, THE SITE UPON WHICH IT IS PROPOSED TO BE ERECTED AND THE HARMONY THEREOF WITH THE SURROUNDING AREA. THE ARCHITECTURAL COMMITTEE SHALL NOT BE LIABLE FOR ANY APPROVAL, DISAPPROVAL OR FAILURE TO APPROVE HEREUNDER, AND ITS APPROVAL OF BUILDING PLANS SHALL NOT CONSTITUTE A WARRANTY OR RESPONSIBILITY FOR BUILDING METHODS, MATERIALS, PROCEDURES, STRUCTURAL DESIGN, GRADING OR DRAINAGE OR CODE VIOLATIONS. THE APPROVAL OR FAILURE TO APPROVE BUILDING PLANS SHALL NOT BE DEEMED A WAIVER OF ANY RESTRICTION. NOTHING HEREIN CONTAINED SHALL BE DEEMED TO PREVENT ANY LOT OWNER IN THE SUBDIVISION FROM PROSECUTING ANY LEGAL ACTION RELATING TO IMPROVEMENTS WITHIN THE SUBDIVISION WHICH THEY WOULD OTHERWISE BE ENTITLED TO PROSECUTE.

5.1.3 THE POWERS AND DUTIES OF THE ARCHITECTURAL COMMITTEE SHALL BE TRANSFERRED TO THE HOMEOWNERS' ASSOCIATION UPON WRITTEN ASSIGNMENT TO THE APPLICABLE HOMEOWNERS' ASSOCIATION BY THE OWNER AND THEREAFTER THE FOREGOING POWERS AND DUTIES SHALL BE EXERCISED BY THE BOARD OF DIRECTORS OF THE HOMEOWNERS' ASSOCIATION.

5.2 FLOOR AREA:

SINGLE STORY DWELLINGS SHALL HAVE A MINIMUM OF 2,100 SQUARE FEET OF FINISHED HEATED LIVING AREA. ONE AND ONE-HALF (1-1/2) OR TWO (2) STORY DWELLINGS SHALL HAVE A MINIMUM OF 2,700 SQUARE FEET OF FINISHED HEATED LIVING AREA; THE COMPUTATION OF SQUARE FEET OF LIVING AREA SHALL EXCLUDE GARAGES, OPEN SPACES AND BREEZEWAYS.

DATE OF PREPARATION: January 4, 2019

5.3 GARAGES:

EACH DWELLING SHALL HAVE AN ATTACHED ENCLOSED GARAGE PROVIDING SPACE FOR A MINIMUM OF TWO (2) AUTOMOBILES. CARPORTS ARE PROHIBITED. GLASS IN VEHICULAR ENTRY DOORS IS PROHIBITED.

5.4 FOUNDATIONS:

THE EXTERIOR SURFACE OF ANY EXPOSED FOUNDATION, INCLUDING STEM WALLS, SHALL BE OF BRICK, STONE OR STUCCO.

5.5 MASONRY:

A MINIMUM OF 100% OF THE EXTERIOR SURFACE OF EXTERIOR WALLS (EXCLUDING WINDOWS AND DOORS) OF THE FIRST STORY SHALL BE OF BRICK, NATURAL ROCK OR STUCCO. VINYL SIDING OF ANY EXTERIOR WALL IS PROHIBITED. THE ARCHITECTURAL COMMITTEE MAY, IN THE PARTICULAR INSTANCE AND UPON WRITTEN REQUEST, APPROVE A WAIVER OF THE RESTRICTIONS SET FORTH IN THIS SUBSECTION.

5.6 WINDOWS:

NO MILL FINISHED WINDOWS SHALL BE PERMITTED ON ANY HOME IN THE SUBDIVISION; HOWEVER, THE ARCHITECTURAL COMMITTEE MAY IN THE PARTICULAR INSTANCE AND UPON WRITTEN REQUEST APPROVE A WAIVER OF THE RESTRICTION SET FORTH IN THIS SUBSECTION.

5.7 ROOF FLASHING:

EXPOSED ROOF FLASHING, VENT PIPES AND CHIMNEY COVERS SHALL BE PAINTED.

5.8 ROOF PITCH:

NO DWELLING SHALL HAVE A ROOF PITCH OF LESS THAN 6/12, PROVIDED HOWEVER, THE ARCHITECTURAL COMMITTEE MAY, IN THE PARTICULAR INSTANCE AND UPON WRITTEN REQUEST, APPROVE A WAIVER OF THIS RESTRICTION TO PERMIT A DWELLING HAVING A FLAT ROOF AREA EQUAL TO NO MORE THAN TWENTY PERCENT (20%) OF THE AREA COVERED BY ALL ROOF SURFACES.

5.9 ROOFING MATERIALS:

ROOFS SHALL BE COMPOSITION SHINGLE ROOF - HERITAGE II, PROVIDED HOWEVER, IF FEDERAL, STATE, OR LOCAL LAWS PROHIBIT SUCH ROOFING OR SUBSTANTIALLY IMPAIR THE ENFORCEMENT OF THIS RESTRICTION OR IF HERITAGE II ROOFING IS NOT REASONABLY AVAILABLE, THE ARCHITECTURAL COMMITTEE MAY APPROVE FOR THE SUBDIVISION, SPECIFICATIONS FOR ALTERNATIVE ROOFING THAT IS HEAVY DUTY ORGANIC OR INORGANIC COMPOSITION SHINGLE AND WHICH SIMULATES A "WEATHERED WOOD" LOOK.

5.10 ON-SITE CONSTRUCTION:

NO EXISTING OR OFF-SITE BUILT DWELLING MAY BE MOVED ONTO OR PLACED ON ANY LOT.

5.11 OUTBUILDINGS:

OUTBUILDINGS ARE PROHIBITED; PROVIDED HOWEVER, THE ARCHITECTURAL COMMITTEE MAY IN THE PARTICULAR INSTANCE AND UPON WRITTEN REQUEST APPROVE A WAIVER OF THE RESTRICTIONS SET FORTH IN THIS SUBSECTION.

5.12 SWIMMING POOLS:

ABOVE GROUND SWIMMING POOLS ARE PROHIBITED.

5.13 FENCING OR WALLS WITHIN THE LOT:

FENCING OR WALLS WITHIN THE LOT SHALL NOT EXTEND BEYOND THE FRONT BUILDING LINE OF THE LOT, AND IF A DWELLING IS BUILT BEHIND THE FRONT BUILDING LINE OF A LOT, NO FENCE OR WALL MAY EXTEND BEYOND THAT POINT NEAREST THE STREET AT EACH END CORNER OF THE DWELLING. WITHIN CORNER LOTS, FENCING OR WALLS IN THE SIDE YARD ADJOINING THE STREET SHALL BE SET BACK A MINIMUM OF 20 FEET FROM THE SIDE LOT LINE. ELSEWHERE, FENCES OR WALLS WITHIN THE LOT SHALL BE OF WOOD, BRICK, STUCCO, NATURAL STONE OR WROUGHT IRON. CHAIN LINK, BARBED WIRE, MESHED OR OTHER METAL FENCING IS SPECIFICALLY PROHIBITED. NO FENCE OR WALL WITHIN THE LOT SHALL EXCEED SIX (6) FEET IN HEIGHT. THE ARCHITECTURAL COMMITTEE MAY, IN THE PARTICULAR INSTANCE AND UPON WRITTEN REQUEST, APPROVE A WAIVER OF THE FOREGOING RESTRICTIONS. NOTWITHSTANDING THE ABOVE, NOTHING WITHIN THIS PARAGRAPH SHALL BE DEEMED A RESTRICTION UPON FENCING OR WALLS CONSTRUCTED WITHIN THE AREAS DEPICTED UPON THE ACCOMPANYING PLAT AS "FENCE EASEMENT" OR "F/E".

5.14 ANTENNAS:

EXTERIOR TELEVISION, "CB" RADIO OR OTHER TYPES OF ANTENNA SHALL BE PROHIBITED, PROVIDED HOWEVER, SATELLITE DISHES OR SIMILAR OUTSIDE ELECTRONIC RECEPTION DEVICES NOT EXCEEDING 20 INCHES IN DIAMETER MAY BE AFFIXED TO A REAR BUILDING WALL OR DORMER IF BELOW THE EAVE AND NOT VISIBLE FROM THE STREET VIEW OF THE DWELLING, AND THE SPECIFIC LOCATION OF THE SAME IS APPROVED BY THE ARCHITECTURAL COMMITTEE. THE ARCHITECTURAL COMMITTEE MAY, IN THE PARTICULAR INSTANCE AND UPON WRITTEN REQUEST, APPROVE A WAIVER OF THE FOREGOING RESTRICTIONS.

5.15 LOT MAINTENANCE:

NO INOPERATIVE VEHICLE OR MACHINERY SHALL BE STORED ON ANY LOT, AND EACH LOT SHALL BE MAINTAINED IN A NEAT AND ORDERLY CONDITION FREE OF RUBBISH, TRASH, OR OTHER DEBRIS AND SHALL BE CUT, TRIMMED OR MOWED TO PREVENT UNSIGHTLY GROWTH OF WEEDS OR TALL GRASS.

5.16 RECREATIONAL VEHICLES AND EQUIPMENT:

NO BOATS, RECREATIONAL TRAILERS, PERSONAL WATER CRAFT, CAMPERS, MOTOR HOMES, OR OTHER RECREATIONAL VEHICULAR EQUIPMENT SHALL BE STORED, PLACED, OR PARKED ON ANY STREET WITHIN THE SUBDIVISION OR ON ANY LOT, EXCEPT WITHIN AN ENCLOSED GARAGE.

5.17 TRAILERS, MACHINERY AND EQUIPMENT; COMMERCIAL VEHICLES:

NO TRAILERS, MACHINERY OR EQUIPMENT, OR COMMERCIAL VEHICLES, SHALL BE STORED, PLACED OR PARKED ON ANY STREET WITHIN THE SUBDIVISION OR ON ANY LOT, EXCEPT WITHIN AN ENCLOSED GARAGE; PROVIDED HOWEVER, NOTHING HEREIN SHALL PROHIBIT THE PARKING OF VEHICLES, TRAILERS, MACHINERY OR EQUIPMENT WHEN BEING UTILIZED IN CONNECTION WITH SERVICES PERTAINING TO A RESIDENCE IN THE SUBDIVISION; FURTHER PROVIDED THAT NOTHING HEREIN SHALL PROHIBIT THE PARKING OF LIGHT TRUCKS WITHOUT COMMERCIAL SIGNAGE (MAXIMUM 3/4 TON).

5.18 CLOTHESLINES AND TRASH RECEPTACLES:

EXTERIOR CLOTHESLINE POLES OR OTHER OUTDOOR DRYING APPARATUS ARE PROHIBITED. GARBAGE CANS AND OTHER TRASH RECEPTACLES SHALL BE OUT OF VIEW FROM ANY ADJOINING STREET OR FROM ANY ADJOINING LOT EXCEPT DURING REASONABLE TIMES NECESSARY TO PERMIT CURBSIDE PICKUP.

5.19 MAILBOXES:

AS LONG AS A RURAL TYPE MAILBOX IS IN USE IN THE SUBDIVISION FOR U.S. POSTAL SERVICE, ALL MAILBOX PEDESTALS SHALL CONFORM IN DESIGN TO SPECIFICATIONS ESTABLISHED BY THE ARCHITECTURAL COMMITTEE. THE MAILBOX SHALL BE POSITIONED SO THAT THE FRONT FACE IS APPROXIMATELY SIX (6) INCHES IN FROM THE BASE OF THE CURB AND SIX (6) FEET FROM THE "INSIDE EDGE" OF THE DRIVEWAY. "INSIDE EDGE" SHALL MEAN THE EDGE OF THE DRIVEWAY WHICH BORDERS THE LARGEST CONTIGUOUS LOT AREA. THE TOP OF THE MAILBOX SHALL BE FORTY-TWO (42) INCHES FROM STREET LEVEL.

5.20 GARAGE SALES/YARD SALES:

GARAGE/YARD SALES WILL BE ALLOWED TWICE EACH CALENDAR YEAR. THE DATES THEREOF SHALL BE SET BY THE BOARD OF DIRECTORS OF THE ASSOCIATION.

SECTION VI. ENFORCEMENT, DURATION, AMENDMENT AND SEVERABILITY

6.1 ENFORCEMENT:

THE RESTRICTIONS HEREIN SET FORTH ARE COVENANTS TO RUN WITH THE LAND AND SHALL BE BINDING UPON THE OWNER AND ITS SUCCESSORS AND ASSIGNS. WITHIN THE PROVISIONS OF SECTION I. STREETS AND UTILITY EASEMENTS AND SECTION II. RESERVE AREAS; MOWING OF GAS PIPELINE EASEMENT AREAS, ARE SET FORTH CERTAIN COVENANTS AND THE ENFORCEMENT RIGHTS PERTAINING THERETO, AND ADDITIONALLY THE COVENANTS WITHIN SECTIONS I. AND II., WHETHER OR NOT SPECIFICALLY THEREIN SO STATED, SHALL INURE TO THE BENEFIT OF AND SHALL BE ENFORCEABLE BY THE CITY OF TULSA, OKLAHOMA. THE COVENANTS CONTAINED IN SECTION III. PLANNED UNIT DEVELOPMENT RESTRICTIONS ARE ESTABLISHED PURSUANT TO THE PLANNED UNIT DEVELOPMENT PROVISIONS OF THE TULSA ZONING CODE AND SHALL INURE TO THE BENEFIT OF AND SHALL BE ENFORCEABLE BY THE CITY OF TULSA, OKLAHOMA, ANY OWNER OF A LOT IN THE SUBDIVISION, AND THE ASSOCIATION. IF THE UNDERSIGNED OWNER OR ITS SUCCESSORS OR ASSIGNS SHALL VIOLATE ANY OF THE COVENANTS WITHIN SECTION III., IT SHALL BE LAWFUL FOR THE CITY OF TULSA, ANY OWNER OF A LOT IN THE SUBDIVISION, OR THE ASSOCIATION TO MAINTAIN ANY ACTION AT LAW OR IN EQUITY AGAINST THE PERSON OR PERSONS VIOLATING OR ATTEMPTING TO VIOLATE ANY SUCH COVENANT, TO PREVENT HIM OR THEM FROM SO DOING OR TO COMPEL COMPLIANCE WITH THE COVENANT. THE COVENANTS CONTAINED IN SECTION IV. PROPERTY OWNERS' ASSOCIATION AND SECTION V. PRIVATE RESTRICTIONS SHALL INURE TO THE BENEFIT OF ALL LOT OWNERS WITHIN "THE ESTATES AT THE RIVER II" AND THE ASSOCIATION. IF THE UNDERSIGNED OWNER OR ITS SUCCESSORS OR ASSIGNS SHALL VIOLATE ANY OF THE COVENANTS WITHIN SECTIONS IV. OR V., IT SHALL BE LAWFUL FOR ANY OWNERS OF A LOT IN THE SUBDIVISION OR THE ASSOCIATION TO MAINTAIN ANY ACTION AT LAW OR IN EQUITY AGAINST THE PERSON OR PERSONS VIOLATING OR ATTEMPTING TO VIOLATE ANY SUCH COVENANT, TO PREVENT SUCH PERSON OR PERSONS FROM SO DOING OR TO COMPEL COMPLIANCE WITH THE COVENANT. IN ANY JUDICIAL ACTION BROUGHT TO ENFORCE THE COVENANTS ESTABLISHED WITHIN THIS DEED OF DEDICATION, THE DEFENSE THAT THE PARTY INITIATING THE EQUITABLE PROCEEDING HAS AN ADEQUATE REMEDY AT LAW IS HEREBY WAIVED. IN ANY JUDICIAL ACTION BROUGHT BY ANY OWNER OF A LOT IN THE SUBDIVISION OR THE ASSOCIATION, WHICH ACTION SEEKS TO ENFORCE THE COVENANTS AND/OR TO RECOVER DAMAGES FOR THE BREACH THEREOF, THE PREVAILING PARTY SHALL BE ENTITLED TO RECEIVE REASONABLE ATTORNEY FEES AND COSTS AND EXPENSES INCURRED IN SUCH ACTION.

6.2 DURATION:

THESE RESTRICTIONS, TO THE EXTENT PERMITTED BY APPLICABLE LAW, SHALL BE PERPETUAL BUT IN ANY EVENT SHALL BE IN FORCE AND EFFECT FOR A TERM OF NOT LESS THAT THIRTY (30) YEARS FROM THE DATE OF THE RECORDING OF THIS DEED OF DEDICATION UNLESS TERMINATED OR AMENDED AS HEREINAFTER PROVIDED.

6.3 AMENDMENT:

THE COVENANTS CONTAINED WITHIN SECTIONS I. STREETS AND UTILITY EASEMENTS AND II. RESERVE AREAS; MOWING OF GAS PIPELINE EASEMENT AREAS MAY BE AMENDED OR TERMINATED AT ANY TIME BY A WRITTEN INSTRUMENT SIGNED AND ACKNOWLEDGED BY THE OWNERS OF THE LAND TO WHICH THE AMENDMENT OR TERMINATION IS TO BE APPLICABLE AND APPROVED BY THE TULSA METROPOLITAN AREA PLANNING COMMISSION, OR ITS SUCCESSORS, AND THE CITY OF TULSA, OKLAHOMA. THE COVENANTS CONTAINED WITHIN SECTION III. PLANNED UNIT DEVELOPMENT RESTRICTIONS MAY BE AMENDED OR TERMINATED AT ANY TIME BY A WRITTEN INSTRUMENT SIGNED AND ACKNOWLEDGED BY THE OWNERS OF THE LAND TO WHICH THE AMENDMENT OR TERMINATION IS TO BE APPLICABLE AND APPROVED BY THE TULSA METROPOLITAN AREA PLANNING COMMISSION, OR ITS SUCCESSORS. NOTWITHSTANDING THE FOREGOING, THE COVENANTS CONTAINED WITHIN SECTION III. SHALL BE DEEMED AMENDED (WITHOUT NECESSITY OF EXECUTION OF AN AMENDING DOCUMENT) UPON APPROVAL OF A MINOR AMENDMENT TO PUD NO. 803 BY THE TULSA METROPOLITAN AREA PLANNING COMMISSION, OR ITS SUCCESSORS, AND RECORDING OF A CERTIFIED COPY OF THE MINUTES OF THE TULSA METROPOLITAN AREA PLANNING COMMISSION, OR ITS SUCCESSORS, WITH THE TULSA COUNTY CLERK. THE COVENANTS CONTAINED WITHIN ANY OTHER SECTION OF THIS DEED OF DEDICATION MAY BE AMENDED OR TERMINATED AT ANY TIME BY A WRITTEN INSTRUMENT SIGNED AND ACKNOWLEDGED BY THE OWNER DURING SUCH PERIOD THAT THE OWNER IS THE RECORD OWNER OF AT LEAST 1 LOT; ALTERNATIVELY, THE COVENANTS AND RESTRICTIONS MAY BE AMENDED OR TERMINATED AT ANY TIME BY A WRITTEN INSTRUMENT SIGNED AND ACKNOWLEDGED BY THE OWNERS OF AT LEAST 60% OF THE LOTS WITHIN THE SUBDIVISION. IN THE EVENT OF ANY CONFLICT BETWEEN AN AMENDMENT OR TERMINATION PROPERLY EXECUTED BY THE OWNER (DURING ITS OWNERSHIP OF AT LEAST 1 LOT) AND ANY AMENDMENT OR TERMINATION PROPERLY EXECUTED BY THE OWNERS OF AT LEAST 60% OF THE LOTS, THE INSTRUMENT EXECUTED BY THE OWNER SHALL PREVAIL. THE PROVISIONS OF ANY INSTRUMENT AMENDING OR TERMINATING COVENANTS AND RESTRICTIONS SHALL BE EFFECTIVE FROM AND AFTER THE DATE IT IS PROPERLY RECORDED.

6.4 SEVERABILITY:

INVALIDATION OF ANY RESTRICTION SET FORTH HEREIN, OR ANY PART THEREOF, BY AN ORDER, JUDGMENT, OR DECREE OF ANY COURT, OR OTHERWISE, SHALL NOT INVALIDATE OR AFFECT ANY OF THE OTHER RESTRICTIONS OR ANY PART THEREOF AS SET FORTH HEREIN, WHICH SHALL REMAIN IN FULL FORCE AND EFFECT.

IN WITNESS WHEREOF, 121ST STREET PROPERTY, L.L.C., AN OKLAHOMA LIMITED LIABILITY COMPANY, HAS EXECUTED THIS INSTRUMENT ON THIS 8 DAY OF January, 2019.

121ST STREET PROPERTY, L.L.C.
AN OKLAHOMA LIMITED LIABILITY COMPANY

BY: Brian Green
BRIAN GREEN, MANAGER OF L.L.C.

STATE OF OKLAHOMA)
) SS
COUNTY OF TULSA)

BEFORE ME, THE UNDERSIGNED, A NOTARY PUBLIC IN AND FOR SAID COUNTY AND STATE, ON THIS 8 DAY OF January, 2019, PERSONALLY APPEARED BRIAN GREEN TO ME KNOWN TO BE THE IDENTICAL PERSON WHO SUBSCRIBED THE NAME OF 121ST STREET PROPERTY, L.L.C. TO THE FOREGOING INSTRUMENT, AS ITS MANAGER AND ACKNOWLEDGED TO ME THAT HE EXECUTED THE SAME AS HIS FREE AND VOLUNTARY ACT AND DEED AND AS THE FREE AND VOLUNTARY ACT AND DEED OF 121ST STREET PROPERTY, L.L.C., AN OKLAHOMA LIMITED LIABILITY COMPANY, FOR THE USES AND PURPOSES THEREIN SET FORTH THE DAY AND YEAR LAST ABOVE WRITTEN.

03·08·2020
MY COMMISSION EXPIRES

Jennifer Miller
JENNIFER MILLER, NOTARY PUBLIC

JENNIFER R. MILLER NOTARY PUBLIC #12002299 EXP. 03/08/2020 STATE OF OKLAHOMA

CERTIFICATE OF SURVEY

I, DAN E. TANNER, A LICENSED PROFESSIONAL LAND SURVEYOR IN THE STATE OF OKLAHOMA, DO HEREBY CERTIFY THAT I HAVE CAREFULLY AND ACCURATELY SURVEYED, SUBDIVIDED, AND PLATTED THE TRACT OF LAND HEREIN DESCRIBED ABOVE, AND THAT THE ACCOMPANYING PLAT DESIGNATED HEREIN AS "THE ESTATES AT THE RIVER II", A SUBDIVISION WITHIN THE CITY OF TULSA, TULSA COUNTY, STATE OF OKLAHOMA, IS A TRUE REPRESENTATION OF A SURVEY MADE ON THE GROUND USING GENERALLY ACCEPTED PRACTICES, AND MEETS OR EXCEEDS THE OKLAHOMA MINIMUM STANDARDS FOR THE PRACTICE OF LAND SURVEYING.

WITNESS MY HAND AND SEAL THIS 4TH DAY OF Jan, 2019.

LICENSED PROFESSIONAL LAND SURVEYOR Dan Edwin Tanner 1435 OKLAHOMA

BY: _____
DAN E. TANNER
LICENSED PROFESSIONAL LAND SURVEYOR
OKLAHOMA NO. 1435

STATE OF OKLAHOMA)
) SS
COUNTY OF TULSA)

BEFORE ME, THE UNDERSIGNED, A NOTARY PUBLIC IN AND FOR SAID COUNTY AND STATE, ON THE 4TH DAY OF January, 2019, PERSONALLY APPEARED TO ME DAN E. TANNER KNOWN TO BE THE IDENTICAL PERSON WHO SUBSCRIBED HIS NAME AS LICENSED PROFESSIONAL LAND SURVEYOR TO THE FOREGOING CERTIFICATE, AS HIS FREE AND VOLUNTARY ACT AND DEED, FOR THE USES AND PURPOSES THEREIN SET FORTH THE DAY AND YEAR LAST ABOVE WRITTEN.

03·08·2020
MY COMMISSION EXPIRES

Jennifer Miller
JENNIFER MILLER, NOTARY PUBLIC

JENNIFER R. MILLER NOTARY PUBLIC #12002299 EXP. 03/08/2020 STATE OF OKLAHOMA