
UNOFFICIAL UNOFFICIAL UNOFFICIAL

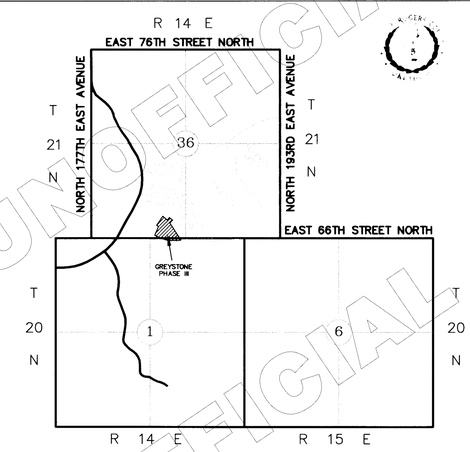


I-2012-017064 Book 2283 Pg 218
11/05/2012 3:39 pm Pg 0218-0218
Fee: $ 30.00 Doc: $ 0.00
Peggy Armstrong - Rogers County Clerk
State of Oklahoma

# FINAL PLAT

# *GREYSTONE AT STONE CANYON*

## *PHASE IV*

AN ADDITION TO ROGERS COUNTY, STATE OF OKLAHOMA
LOCATED IN PART OF SECTION 36, TOWNSHIP 21 NORTH, RANGE 14 EAST
AND SECTION 1, TOWNSHIP 20 NORTH, RANGE 14 EAST


#854

| | |
|---|---|
| ACC | ACCESS PERMITTED |
| B/L | BUILDING SETBACK LINE |
| D/E | DRAINAGE EASEMENT |
| LNA | LIMITS OF NO ACCESS |
| R/W | RIGHT-OF-WAY |
| U/E | UTILITY EASEMENT |

STONE CANYON PUD
ZONED: RS-20

SUBDIVISION CONTAINS
4 LOTS IN 3 BLOCKS
& 4 RESERVE AREAS

TOTAL AREA: 6.48 ACRES

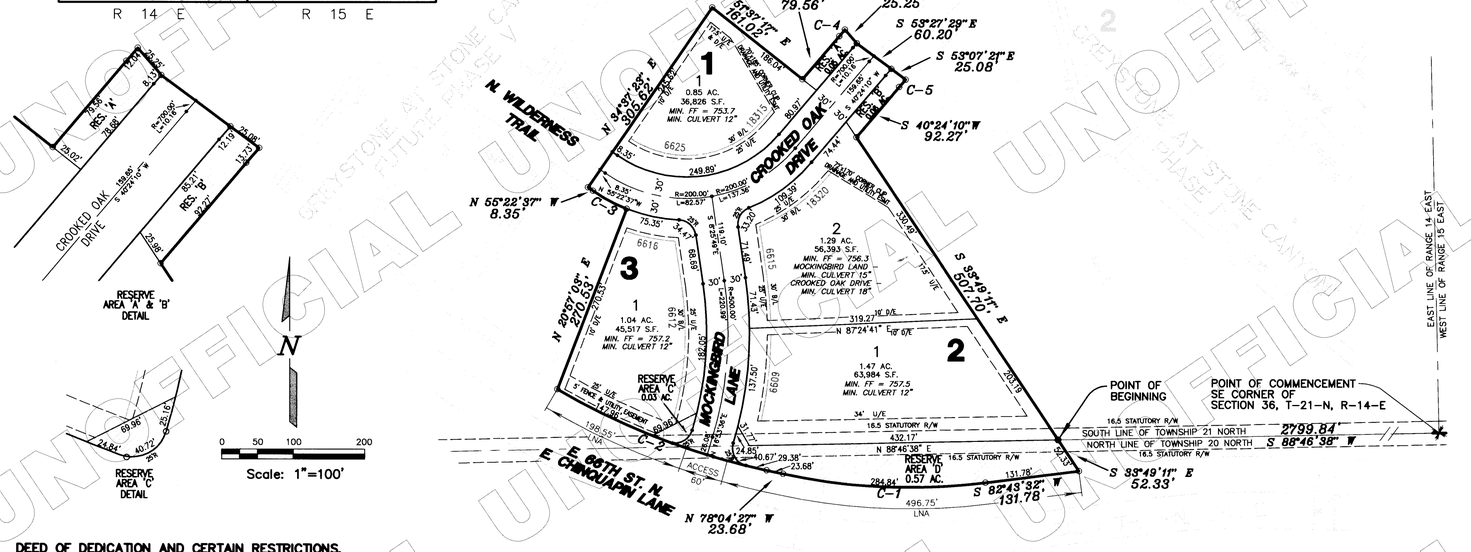


## DEED OF DEDICATION AND CERTAIN RESTRICTIONS.

KNOW ALL MEN BY THESE PRESENTS: C.A.B.O. DEVELOPMENT CO., L.L.C. ("OWNER/DEVELOPER"), BEING THE OWNER AND DEVELOPER OF THE FOLLOWING DESCRIBED REAL ESTATE:

A TRACT OF LAND LOCATED IN THE SOUTHWEST QUARTER (SW/4) OF SECTION THIRTY-SIX (36) OF TOWNSHIP TWENTY-ONE (21) NORTH AND RANGE FOURTEEN (14) EAST AND THE NORTHEAST QUARTER (NE/4) OF SECTION ONE (1) OF TOWNSHIP TWENTY (20) NORTH AND RANGE FOURTEEN (14) EAST OF THE INDIAN BASE AND MERIDIAN (I.B.&M.), ACCORDING TO THE U.S. GOVERNMENT SURVEY, THEREOF, ROGERS COUNTY, STATE OF OKLAHOMA; BEING MORE PARTICULARLY DESCRIBED AS FOLLOWS:

COMMENCING AT THE SE CORNER OF SECTION 36, TOWNSHIP 21 NORTH, RANGE 14 EAST OF THE, I.B.&M.; THENCE S 88°46'38" W ALONG THE SOUTH LINE OF SAID SECTION 36 A DISTANCE OF 2,799.84 FEET TO THE POINT OF BEGINNING; THENCE S 33°49'11" E A DISTANCE OF 52.33 FEET; THENCE S 82°43'32" W A DISTANCE OF 131.78 FEET; THENCE ALONG A CURVE TO THE RIGHT HAVING A RADIUS OF 850.00 FEET, A CENTRAL ANGLE OF 19°12'01", A CHORD BEARING OF N 87°40'28" W, A CHORD LENGTH OF 283.51 FEET FOR A DISTANCE OF 284.84 FEET; THENCE N 78°04'27" W A DISTANCE OF 23.68 FEET; THENCE ALONG A CURVE TO THE RIGHT HAVING A RADIUS OF 990.00 FEET, A CENTRAL ANGLE OF 18°14'08", A CHORD BEARING OF N 68°57'23" W, A CHORD LENGTH OF 313.76 FEET, A DISTANCE OF 315.09 FEET; THENCE N 20°57'05" E A DISTANCE OF 270.33 FEET; THENCE ALONG A CURVE TO THE RIGHT HAVING A RADIUS OF 230.00 FEET, A CENTRAL ANGLE OF 13°16'46", A CHORD BEARING OF N 62°01'00" W, A CHORD LENGTH OF 53.19 FEET, A DISTANCE OF 53.31 FEET; THENCE N 55°22'37" W A DISTANCE OF 8.33 FEET; THENCE N 34°37'23" E A DISTANCE OF 305.62 FEET; THENCE S 51°37'17" E A DISTANCE OF 161.82 FEET; THENCE N 40°24'10" E A DISTANCE OF 79.56 FEET; THENCE ALONG A CURVE TO THE RIGHT HAVING A RADIUS OF 755.00 FEET, A CENTRAL ANGLE OF 00°54'50", A CHORD BEARING OF N 40°51'35" E, A CHORD LENGTH OF 12.04 FEET, A DISTANCE OF 12.04 FEET TO A POINT ON THE WESTERLY BOUNDARY OF GREYSTONE AT STONE CANYON PHASE I, ACCORDING TO THE RECORDED PLAT THEREOF; THENCE S 40°41'47" E ALONG SAID BOUNDARY UNTIL (OTHERWISE NOTED A DISTANCE OF 25.25 FEET; THENCE S 53°27'29" E A DISTANCE OF 60.20 FEET; THENCE S 53°07'21" E A DISTANCE OF 25.08 FEET; THENCE, LEAVING SAID BOUNDARY OF GREYSTONE AT STONE CANYON PHASE I, ALONG A CURVE TO THE LEFT, HAVING A RADIUS OF 645.00 FEET, A CENTRAL ANGLE OF 01°19'11", A CHORD BEARING OF S 40°03'45" W, A CHORD LENGTH OF 13.73 FEET, A DISTANCE OF 13.73 FEET; THENCE S 40°24'10" W A DISTANCE OF 92.27 FEET; THENCE S 33°49'11" E A DISTANCE OF 507.70 FEET TO THE POINT OF BEGINNING, AND CONTAINING 6.48 ACRES, MORE OR LESS.

HAS CAUSED THE SAME TO BE ENGINEERED, SURVEYED, STAKED AND PLATTED INTO LOTS, BLOCKS, STREETS AND RESERVE AREAS IN CONFORMITY TO THE ACCOMPANYING PLAT AND SURVEY THEREOF, WHICH PLAT IS MADE A PART HEREOF (THE "PLAT"), AND HAS CAUSED THE SAME TO BE NAMED GREYSTONE AT STONE CANYON PHASE IV, A SUBDIVISION IN ROGERS COUNTY, STATE OF OKLAHOMA (THE "SUBDIVISION").

### 1. PUBLIC STREETS AND UTILITY EASEMENTS:

THE DEVELOPER DEDICATES TO THE PUBLIC, FOR PUBLIC USE FOREVER, THE UTILITY EASEMENTS AND STREET RIGHT-OF-WAYS AS SHOWN ON THE PLAT FOR THE SEVERAL PURPOSES OF CONSTRUCTING, MAINTAINING, OPERATING, REPAIRING AND REPLACING ANY AND ALL STREETS AND PUBLIC UTILITIES, INCLUDING BUT NOT LIMITED TO, STORM AND SANITARY SEWER LINES, COMMUNICATION LINES, TRANSFORMERS, ELECTRIC LINES, POLES, MANHOLES, PEDESTALS, GAS AND WATER LINES, TOGETHER WITH ALL FITTINGS AND EQUIPMENT FOR EACH FACILITY AND ANY OTHER APPURTENANCES THERETO, WITH THE RIGHT OF INGRESS AND EGRESS TO AND UPON SAID EASEMENTS AND RIGHT-OF-WAYS FOR THE SAME PURPOSES THEREOF.

### 2. UNDERGROUND ELECTRIC AND COMMUNICATION SERVICE:

IN CONNECTION WITH THE INSTALLATION OF UNDERGROUND ELECTRIC, TELEPHONE AND CABLE TELEVISION SERVICES, ALL LOTS ARE SUBJECT TO THE FOLLOWING:

A. THE SUPPLY OF ELECTRIC SERVICE, TELEPHONE AND CABLE TELEVISION SERVICE SHALL ONLY BE SERVED BY UNDERGROUND LINES WITHIN THE DEDICATED UTILITY EASEMENT AREAS OF THE SUBDIVISION. STREET LIGHT POLES OR STANDARDS MAY BE SERVED BY UNDERGROUND CABLE, AND ELSEWHERE THROUGHOUT THE SUBDIVISION, ALL SUPPLY LINES SHALL BE LOCATED UNDERGROUND IN THE EASEMENT WAYS RESERVED FOR GENERAL UTILITIES AND STREETS SHOWN ON THE PLAT. SERVICE PEDESTALS AND TRANSFORMERS AS SOURCES OF SUPPLY AT SECONDARY VOLTAGES MAY BE ALSO LOCATED IN SUCH EASEMENT WAYS.

B. UNDERGROUND SERVICE CABLES TO ALL HOUSES LOCATED ON ALL LOTS IN THE SUBDIVISION SHALL RUN FROM THE NEAREST SERVICE PEDESTAL OR TRANSFORMER TO THE POINT OF USAGE DETERMINED BY THE LOCATION AND CONSTRUCTION OF SUCH HOUSE AS MAY BE LOCATED UPON EACH SAID LOT; PROVIDED THAT UPON THE INSTALLATION OF SUCH A SERVICE CABLE TO A PARTICULAR HOUSE, THE SUPPLIER OF ELECTRIC SERVICE, TELEPHONE OR CABLE TELEVISION SERVICE SHALL THEREAFTER BE DEEMED TO HAVE A DEFINITIVE, PERMANENT, EFFECTIVE AND EXCLUSIVE RIGHT-OF-WAY EASEMENT ON EACH LOT COVERING A FIVE FOOT STRIP EXTENDING 2.5 FEET ON EACH SIDE OF SUCH SERVICE CABLE EXTENDING FROM THE SERVICE PEDESTAL OR TRANSFORMER TO THE SERVICE ENTRANCE ON SAID HOUSE.

C. THE SUPPLIER OF ELECTRIC, TELEPHONE, AND CABLE TELEVISION SERVICE, THROUGH ITS PROPER AGENTS AND EMPLOYEES, SHALL AT ALL TIMES HAVE THE RIGHT OF ACCESS TO ALL SUCH EASEMENT WAYS SHOWN ON THE PLAT OR PROVIDED FOR IN THIS DEDICATION FOR THE PURPOSES OF INSTALLING, MAINTAINING, REMOVING, OR REPLACING ANY PORTION OF SAID UNDERGROUND ELECTRIC, TELEPHONE, OR CABLE TELEVISION SO INSTALLED BY IT.

D. THE OWNER OF EACH LOT SHALL BE RESPONSIBLE FOR THE PROTECTION OF THE UNDERGROUND ELECTRIC, TELEPHONE, AND CABLE TELEVISION FACILITIES LOCATED ON SUCH OWNER'S PROPERTY AND SHALL PREVENT THE ALTERATION OF GRADE OR ANY CONSTRUCTION ACTIVITY WHICH MAY INTERFERE WITH SAID ELECTRIC, TELEPHONE OR CABLE TELEVISION FACILITIES. SUCH UTILITY COMPANY SHALL BE RESPONSIBLE FOR ORDINARY MAINTENANCE OF UNDERGROUND ELECTRIC, TELEPHONE, OR CABLE TELEVISION FACILITIES, BUT THE OWNER SHALL PAY FOR THE DAMAGE OR RELOCATION OF SUCH FACILITIES CAUSED OR NECESSITATED BY ACTS OF THE OWNER, ITS AGENTS OR CONTRACTORS.

E. THE FOREGOING COVENANTS CONCERNING UNDERGROUND ELECTRIC, TELEPHONE, AND CABLE TELEVISION FACILITIES SHALL BE ENFORCEABLE BY THE SUPPLIER OF ELECTRIC, TELEPHONE OR CABLE TELEVISION SERVICE, AND THE OWNER OF EACH LOT AGREES TO BE BOUND THEREBY.

D. THE SUPPLIER OF ELECTRIC, TELEPHONE, CABLE TELEVISION AND GAS SERVICES, THROUGH ITS AUTHORIZED AGENTS AND EMPLOYEES, SHALL AT ALL TIMES HAVE RIGHT OF ACCESS TO ALL SUCH EASEMENTS SHOWN ON THE PLAT TO THE SUBDIVISION OR PROVIDED FOR IN THIS DEED OF DEDICATION FOR THE PURPOSE OF INSTALLING, MAINTAINING, REMOVING OR REPLACING ANY PORTION OF THE UNDERGROUND ELECTRIC, TELEPHONE, CABLE TELEVISION OR GAS SERVICE FACILITIES SO INSTALLED BY IT. THE SUPPLIER OF ELECTRIC, TELEPHONE, CABLE TELEVISION ALSO RESERVES THE PERPETUAL RIGHT, PRIVILEGE AND AUTHORITY: TO CUT DOWN, TRIM, OR TREAT

E. THE OWNER OF EACH LOT IN THE SUBDIVISION SHALL BE RESPONSIBLE FOR THE PROTECTION OF THE UNDERGROUND ELECTRIC FACILITIES LOCATED ON HIS PROPERTY AND SHALL PREVENT THE ALTERATION OF GRADE OR ANY CONSTRUCTION ACTIVITY WHICH MAY INTERFERE WITH SAID ELECTRIC, TELEPHONE, CABLE TELEVISION OR GAS FACILITIES. THE SUPPLIER OF SERVICE WILL BE RESPONSIBLE FOR ORDINARY MAINTENANCE OF UNDERGROUND FACILITIES, BUT THE OWNER OF EACH LOT IN THE SUBDIVISION WILL PAY FOR DAMAGE OR RELOCATION OF SUCH FACILITIES CAUSED OR NECESSITATED BY ACTS OF SUCH OWNER OR HIS AGENTS OR CONTRACTORS. THE FOREGOING COVENANTS CONCERNING UNDERGROUND FACILITIES SHALL BE ENFORCEABLE BY THE SUPPLIER OF

### 4. WATER AND STORM SEWER:

THE OWNER OF EACH LOT SHALL BE RESPONSIBLE FOR THE PROTECTION OF THE PUBLIC WATER MAINS AND STORM DRAIN FACILITIES LOCATED ON SUCH OWNER'S LOT AND SHALL PREVENT THE ALTERATION OF GRADE FROM THE ORIGINAL CONTOURS OR ANY CONSTRUCTION ACTIVITY WHICH MAY INTERFERE WITH SAID FACILITIES.

A. RURAL WATER DISTRICT NO.3, ROGERS COUNTY, OR OTHER PROVIDER AS THE CASE MAY BE, SHALL BE RESPONSIBLE FOR ORDINARY MAINTENANCE OF ITS PUBLIC WATER LINE MAINS, BUT THE OWNER OF EACH LOT SHALL PAY FOR DAMAGE OR RELOCATION OF SUCH FACILITIES CAUSED OR NECESSITATED BY ACTS OF THE OWNER OR HIS AGENTS OR CONTRACTORS. RURAL WATER DISTRICT NO.3, ROGERS COUNTY SHALL HAVE THE RIGHT OF ACCESS WITH ITS EQUIPMENT TO ALL EASEMENT WAYS SHOWN ON THE PLAT FOR INSTALLING, MAINTAINING, REMOVING OR REPLACING ANY PORTION OF ITS UNDERGROUND WATER LINE FACILITIES. THE FOREGOING COVENANTS CONCERNING WATER LINE FACILITIES SHALL BE ENFORCEABLE BY RURAL WATER DISTRICT NO.3, ROGERS COUNTY, AND THE OWNER OF EACH LOT AGREES TO BE BOUND HEREBY.

B. WATER SERVICE: POTABLE WATER SHALL BE PURCHASED FROM RURAL WATER DISTRICT NO.3, ROGERS COUNTY, OR ITS ASSIGNEES. IRRIGATION AND SIMILAR NEEDS MAY BE SERVICED BY ALTERNATIVE SOURCES OF WATER IF APPROVED BY THE DEVELOPER.

C. SANITARY SEWER DISPOSAL: SEWAGE SHALL BE DISPOSED OF BY INDIVIDUAL ON-SITE DEQ APPROVED AEROBIC SEWAGE DISPOSAL SYSTEMS. NO OTHER ON-SITE INDIVIDUAL SEWAGE DISPOSAL SYSTEMS SHALL BE ALLOWED WITHOUT WRITTEN APPROVAL FROM THE DEVELOPER. ALL SEWAGE DISPOSAL SYSTEMS SHALL BE INSTALLED AND MAINTAINED IN ACCORDANCE WITH THE RULES AND REGULATIONS SET FORTH BY THE OKLAHOMA DEPARTMENT OF ENVIRONMENTAL QUALITY. THE DEVELOPER RESERVES THE RIGHT TO DESIGNATE AN APPROVED THIRD-PARTY CONTRACTOR WITH EXPERIENCE IN INSTALLING/MAINTAINING AEROBIC SEWAGE DISPOSAL SYSTEMS FOR THE PURPOSE OF PERFORMING REGULAR MAINTENANCE AND MONITORING FUNCTIONS OF ALL SUCH SYSTEMS WITHIN GREYSTONE PHASE II. THE FEES FOR SUCH SERVICES MAY BE SATISFIED THROUGH REGULAR OR SPECIAL ASSESSMENTS IMPOSED UPON EACH LOT.

D. COMPLIANCE WITH CODE. ALL RESIDENTIAL LOTS ARE SUBJECT TO THE USES, RESTRICTIONS AND REQUIREMENTS OF THE OKLAHOMA DEPARTMENT OF ENVIRONMENTAL QUALITY.

### 5. LANDSCAPE AND PAVING REPAIR:

THE OWNER OF EACH LOT SHALL BE RESPONSIBLE FOR THE REPAIR AND REPLACEMENT OF ANY LANDSCAPING AND PAVING LOCATED WITHIN THE UTILITY EASEMENTS IN THE EVENT IT IS NECESSARY TO REPAIR ANY UNDERGROUND WATER, SANITARY SEWER, STORM SEWERS OR DRAINAGE WAYS, ELECTRIC, NATURAL GAS, TELEPHONE, OR CABLE TELEVISION SERVICE. NO LOT OWNER SHALL PLANT ANY TREES OR SHRUBBERY IN DEDICATED UTILITY EASEMENTS OR RIGHT-OF-WAYS WHICH WOULD POTENTIALLY ENDANGER, THREATEN, OR HARM ANY UTILITIES LOCATED WITHIN SAID EASEMENTS OR RIGHT-OF-WAYS. IF IT IS DETERMINED THAT ANY TREES OR SHRUBBERY LOCATED WITHIN SAID EASEMENTS OR RIGHT-OF-WAYS ARE DAMAGING OR ENDANGERING UTILITIES IN SAID EASEMENTS OR RIGHT-OF-WAYS, ROGERS COUNTY SHALL HAVE THE RIGHT TO REMOVE SAID TREES OR SHRUBBERY UPON FIVE (5) DAYS NOTICE THEREOF AT THE LOT OWNER'S EXPENSE, OR WITHIN SUCH TIME THE LOT OWNER MAY REMOVE SAME.

### 6. DEVELOPER'S RESERVED RIGHTS:

A. INCLUSION IN PROPERTY OWNERS ASSOCIATION: AS A PART OF THE DEVELOPMENT OF THE SUBDIVISION, THE DEVELOPER THEREOF HAS CREATED OR WILL CREATE "STONE CANYON PROPERTY OWNERS ASSOCIATION, INC.", AN OKLAHOMA NOT-FOR-PROFIT CORPORATION ("THE "ASSOCIATION").

B. BINDING EFFECT: ALL LAWFUL ACTS OF THE ASSOCIATION MADE UNDER AND PURSUANT TO ITS CERTIFICATE OF INCORPORATION AND BY-LAWS SHALL BE BINDING UPON THE LOTS CONTAINED IN THE SUBDIVISION AND THE OWNERS THEREOF. MEMBERSHIP IN THE ASSOCIATION SHALL CONSIST OF ALL OWNERS OF LOTS IN THE SUBDIVISION.

C. ASSESSMENTS: ANNUAL ASSESSMENTS AND PERMITTED SPECIAL ASSESSMENTS MAY BE MADE BY THE ASSOCIATION ON A PER LOT BASIS, ALL AS MORE FULLY SET FORTH IN THE ASSOCIATION'S GOVERNING DOCUMENTS AND IN THE MASTER DECLARATION OF COVENANTS, CONDITIONS AND RESTRICTIONS FOR STONE CANYON AND IN THE DECLARATION OF COVENANTS, CONDITIONS AND RESTRICTIONS FOR GREYSTONE AT STONE CANYON PHASE II. NO LOT SHALL BE ENTITLED TO MORE THAN ONE (1) VOTE, REGARDLESS OF NUMBER OF OWNERS.

D. OTHER RIGHTS: DEVELOPER SHALL HAVE THE RIGHT AND POWER TO EXECUTE ALL DOCUMENTS AND DO ALL OTHER ACTS AND THINGS AFFECTING THE SUBDIVISION WHICH DEVELOPER DETERMINES ARE NECESSARY OR DESIRABLE IN CONNECTION WITH THE RIGHTS OF DEVELOPER UNDER THIS DECLARATION, INCLUDING THE EXECUTION AND FILING OF VARIOUS COVENANTS, CONDITIONS AND RESTRICTIONS OR AMENDMENTS HERETO FOR THE SUBDIVISION.

### 7. RESERVE AREAS:

THE DEVELOPER DOES HEREBY ESTABLISH AND GRANT AN EASEMENT OVER THE AREAS DESIGNATED AS 'RESERVE AREA' FOR THE PURPOSES OF STORMWATER DETENTION/CONVEYANCE AND/OR RECREATIONAL FACILITIES AND OPEN SPACE. AREAS DESIGNATED ON THE PLAT AS RESERVE AREAS ARE HEREBY RETAINED BY THE DEVELOPER FOR POSSIBLE LATER CONVEYANCE, AT THE DEVELOPER'S SOLE DISCRETION, TO THE ASSOCIATION OR OTHER THIRD PARTY FOR THE PURPOSE OF PROVIDING GREEN AREAS, STORMWATER DETENTION, PROPER VISUAL SCREENING OF THE SUBDIVISION FROM SURROUNDING AREAS, AND FOR THE CONSTRUCTION AND MAINTENANCE OF ANY SCREENING FENCE OR WALL, AND FOR OTHER PURPOSES DEEMED ADVISABLE BY THE DEVELOPER OR THE ASSOCIATION. ALL RESERVE AREAS AND FENCE EASEMENTS (AS DESCRIBED BELOW) ARE HEREBY DEEMED AS ROADWAY, DRAINAGE, AND UTILITY EASEMENTS AND MAY BE USED AS SUCH SO LONG AS SUCH UTILITY USAGE DOES NOT MATERIALLY INTERFERE WITH THE DEVELOPER'S INTENDED USE OF SUCH RESERVE AREAS AND/OR FENCE EASEMENTS. MAINTENANCE RESPONSIBILITY OF SAID RESERVE AREAS SHALL BE ENFORCED AND MAINTAINED BY THE PROPERTY OWNERS' ASSOCIATION AND ALL COSTS SHALL BE BORNE BY THE ASSOCIATION.

### 8. FENCE AND LANDSCAPE EASEMENT:

AREAS DESIGNATED ON THE PLAT AS FENCE EASEMENTS AND/OR LANDSCAPE EASEMENT ARE HEREBY DESIGNATED BY THE DEVELOPER AS PERPETUAL EASEMENTS FOR THE BENEFIT OF THE ASSOCIATION FOR THE PURPOSE OF PROVIDING PROPER VISUAL SCREENING OF THE SUBDIVISION FROM SURROUNDING AREAS, MAINTENANCE OF ENTRYWAYS AND FOR THE CONSTRUCTION AND MAINTENANCE OF ANY SIGNAGE, FENCE, LANDSCAPING OR WALL AND FOR OTHER PURPOSES DEEMED TO BE IN THE COMMON GOOD BY DEVELOPER AND/OR THE ASSOCIATION.

### 9. DRAINAGE:

EACH LOT SHALL RECEIVE AND DRAIN IN AN UNOBSTRUCTED MANNER THE STORM AND SURFACE WATERS FROM LOTS AND DRAINAGE AREAS OF HIGHER ELEVATION AND FROM PUBLIC STREETS AND EASEMENTS. NO LOT OWNER SHALL CONSTRUCT OR PERMIT BE CONSTRUCTED ANY FENCING OR OTHER OBSTRUCTIONS WHICH WOULD IMPAIR THE DRAINAGE OF STORM AND SURFACE WATERS OVER AND ACROSS THEIR LOT. THE DEVELOPER EXPRESSLY RESERVES THE RIGHT TO ENTER UPON EACH LOT FOR THE PURPOSE OF RESOLVING DRAINAGE ISSUES, IN THE DEVELOPER'S SOLE DISCRETION, WHICH ARE RELATED TO ADJACENT OR NEARBY LOTS. NO PROPERTY OWNER SHALL MODIFY OR CHANGE THE DIRECTION OF DRAINAGE OF SURFACE STORMWATER FROM THE ORIGINAL CONSTRUCTION PLANS APPROVED BY THE DEVELOPER, UNLESS THE DEVELOPER CONSENTS. THE PROPERTY OWNER SHALL PREVENT THE ALTERATION OF GRADE WITHIN ALL EASEMENT AREAS FROM THE ORIGINAL CONTOURS (FINISH GRADE) AND PREVENT ANY CONSTRUCTION ACTIVITY THAT MAY INTERFERE WITH SUCH PUBLIC WATER MAINS, VALVES, STORM SEWERS, AND OR PUBLIC SANITARY SEWER FACILITIES. THE COVENANTS SET FORTH IN THIS PARAGRAPH SHALL BE ENFORCEABLE BY ANY AFFECTED PROPERTY OWNER, THE DEVELOPER AND/OR THE STONE CANYON ASSOCIATION AND BY ROGERS COUNTY.

### 10. INGRESS, EGRESS AND WALKWAYS:

CONSTRUCTION OF ALL PUBLIC ROADWAYS WITH THE GREYSTONE AT STONE CANYON PHASE IV SHALL BE COMPLETED, BY THE OWNER, WITHIN THE PUBLIC DEDICATION AS REQUIRED BY AND IN ACCORDANCE WITH THE STANDARDS OF ROGERS COUNTY.

### 11. FINISHED FLOOR ELEVATIONS:

THE FINISHED FLOOR ELEVATIONS AS SHOWN ON THE FINAL PLAT ARE RECOMMENDED ELEVATIONS AND SHOULD NOT BE CONSIDERED AS THE FINAL, DESIGNED PROPER FINISHED FLOOR ELEVATION OF ANY PROPOSED DWELLING. THE RESPECTIVE OWNER OF EACH DWELLING AND THE OWNER'S BUILDER SHALL BE RESPONSIBLE FOR DETERMINING THE PROPER FINISHED FLOOR ELEVATION OF THE RESPECTIVE DWELLING. THE FINISHED FLOOR ELEVATION SHALL BE DETERMINED BY ESTABLISHING AND ACCOUNTING FOR PROPER DRAINAGE IN ALL DIRECTIONS RELATIVE TO, BUT NOT LIMITED TO, ROADWAYS, AREAS OF HIGHER ELEVATION, THE NATURAL TOPOGRAPHIC SLOPE OF THE LOT, THE AESTHETICS OF THE PROPOSED ELEVATION OF THE DWELLING, BORROW DITCHES, CULVERT PIPES, ELEVATION OF ADJACENT LOTS, ETC.

### 12. OWNER'S RESPONSIBILITIES:

THE RESPECTIVE OWNER OF EACH DWELLING AND THE OWNER'S BUILDER SHALL BE RESPONSIBLE FOR ALL STRUCTURE DESIGN, GEOTECHNICAL INVESTIGATION, FOUNDATION DESIGN, GRADING, DRAINAGE, AND ALL OTHER STRUCTURAL ASPECTS OF THE DWELLING INDEPENDENT OF THE DEVELOPER AND THE DEVELOPER'S ENGINEER. SAID OWNER AND BUILDER SHALL CONSTRUCT ALL ASPECTS OF THE DWELLING IN ACCORDANCE WITH ALL FEDERAL, STATE, AND ROGERS COUNTY BUILDING CODES.

### 13. DRIVEWAYS AND CULVERTS:

ALL DRIVEWAYS SHALL BE SURFACED WITH CONCRETE, OR ASPHALT, FROM THE COUNTY ROAD TO THE CONCRETE PAD IN FRONT OF THE GARAGE AND SHALL BE A MINIMUM OF SIXTEEN (16) FEET WIDE AT THE POINT THE DRIVEWAY CONNECTS TO THE ADJACENT PUBLIC ROADWAY. ALL DRIVEWAY CULVERTS SHALL BE SIZED AS DEPICTED ON THE FINAL PLAT OF GREYSTONE AT STONE CANYON PHASE II FOR EACH RESPECTIVE LOT. IN THE EVENT HIGH DENSITY POLYETHYLENE (HDPE) PIPING IS USED FOR THE CONCRETE OR ASPHALT PAVING COVERING THE PIPING MUST BE AT LEAST FOUR (4) INCHES THICK. DRIVEWAY CULVERTS SHALL BE CONSTRUCTED IN ACCORDANCE WITH THE ARCHITECTURAL DESIGN CRITERIA ESTABLISHED FOR GREYSTONE AT STONE CANYON PHASE IV AND IN CONFORMITY WITH ROGERS COUNTY STANDARDS.

### 14. LIMITS OF NO ACCESS:

THE UNDERSIGNED OWNER/DEVELOPER HEREBY RELINQUISHES RIGHT OF VEHICULAR INGRESS OR EGRESS FROM ANY PORTION OF THE PROPERTY ADJACENT TO E. 66TH STREET NORTH, WITHIN THE BOUNDS DESIGNATED AS LIMITS OF NO ACCESS (LNA) AS SHOWN ON THE ATTACHED PLAT, WHICH LIMITS OF NO ACCESS MAY BE MODIFIED, AMENDED, OR RELEASED BY THE CONCURRING APPROVAL OF ROGERS COUNTY, OR ITS SUCCESSOR, OR AS OTHERWISE PROVIDED BY THE STATUTES AND LAWS OF THE STATE OF OKLAHOMA PERTAINING THERETO. THE FOREGOING COVENANT CONCERNING LIMITS OF NO ACCESS SHALL BE ENFORCEABLE BY ROGERS COUNTY, AND THE OWNER OF EACH LOT AGREES TO BE BOUND HEREBY.

### 15. RESTRICTIVE COVENANTS:

ADDITIONAL COVENANTS AND RESTRICTIONS FOR GREYSTONE AT STONE CANYON PHASE IV ARE FILED, AS A SEPARATE INSTRUMENT, IN THE ROGERS COUNTY CLERK'S OFFICE.

### 16. ENFORCEMENT AND DURATION:

SUBJECT TO THE DEVELOPER'S RESERVED RIGHT OF AMENDMENT, THE RESTRICTIONS HEREIN SET FORTH ARE COVENANTS TO RUN WITH THE LAND AND SHALL BE BINDING UPON THE UNDERSIGNED OWNER/DEVELOPER, ITS GRANTEES, SUCCESSORS AND ASSIGNS AND ALL PARTIES CLAIMING UNDER IT FOR A PERIOD OF FIFTY (50) YEARS FROM THE DATE OF RECORDING HEREOF, AFTER WHICH TIME SAID COVENANTS SHALL BE AUTOMATICALLY EXTENDED FOR SUCCESSIVE PERIODS OF TEN (10) YEARS UNLESS AMENDED OR TERMINATED AS HEREAFTER PROVIDED. IF A LOT OWNER OR HIS/HER HEIRS, SUCCESSORS OR ASSIGNS SHALL VIOLATE ANY OF THE COVENANTS HEREIN, IT SHALL BE LAWFUL FOR ANY PERSON OWNING A LOT SITUATED WITHIN THE SUBDIVISION TO MAINTAIN AN ACTION AT LAW OR EQUITY AGAINST THE PERSON OR PERSONS VIOLATING OR ATTEMPTING TO VIOLATE ANY SUCH COVENANT, AND TO PREVENT HIM/HER OR THEM FROM SO DOING OR TO COMPEL COMPLIANCE WITH THE COVENANTS OR TO RECOVER DAMAGES FOR SUCH VIOLATIONS.

### 17. SEVERABILITY:

THESE RESTRICTIVE COVENANTS, TOGETHER WITH THE OTHER DOCUMENTS INCORPORATED BY REFERENCE, SHALL BE CONSTRUED IN THEIR ENTIRETY AND THE PERTINENT SECTIONS OF ALL INSTRUMENTS AS A WHOLE. THE INVALIDITY OF ANY PHRASE, CLAUSE OR PROVISIONS HEREIN CONTAINED SHALL NOT SERVE TO RENDER THE BALANCE OR THIS INSTRUMENT VOID, OR UNENFORCEABLE, AND THE SAME SHALL BE THEREAFTER CONSTRUED AS IF SUCH PHRASE, CLAUSE OR PROVISION WERE NOT HEREIN CONTAINED, OR TO OTHERWISE GIVE MAXIMUM EFFECT TO THE INTENT OF THE UNDERSIGNED. THE FAILURE OF THE GRANTOR, OR ANY SUCCESSOR IN TITLE, TO ENFORCE ANY GIVEN RESTRICTION OR COVENANT, OR CONDITIONS AT ANY TIME, OR FROM TIME TO TIME, SHALL NOT BE DEEMED TO BE A WAIVER OR RELINQUISHMENT OF ANY RIGHT OR REMEDY NOR A MODIFICATION OF THESE RESTRICTIONS AND PROTECTIVE COVENANTS.

## CERTIFICATE OF OWNERSHIP

IN WITNESS WHEREOF, C.A.B.O. DEVELOPMENT CO., L.L.C., AN OKLAHOMA LIMITED LIABILITY COMPANY, BEING THE SOLE OWNERS OF GREYSTONE AT STONE CANYON PHASE IV PLATTED HEREOF, HEREBY APPROVES THE FOREGOING DEED OF DEDICATION.

THIS 24th DAY OF October, 2012.

C.A.B.O. DEVELOPMENT CO., L.L.C.
AN OKLAHOMA LIMITED LIABILITY COMPANY

BY: ITS MANAGER,
GREENHILL LAND ACQUISITION COMPANY, LLC.
AN OKLAHOMA LIMITED LIABILITY COMPANY

DAVID E. CHARNEY, MANAGER

PETE KOURTIS, MANAGER

STATE OF OKLAHOMA )
) SS
COUNTY OF Tulsa )

BEFORE ME, THE UNDERSIGNED, NOTARY PUBLIC IN AND FOR SAID COUNTY AND STATE, ON THIS 24th DAY OF October, 2012, PERSONALLY APPEARED TO ME DAVID E. CHARNEY, MANAGER, AND PETE KOURTIS, MANAGER OF GREENHILL LAND ACQUISITION COMPANY, LLC., AND OKLAHOMA LIMITED LIABILITY COMPANY, MANAGER C.A.B.O. DEVELOPMENT CO., L.L.C., AN OKLAHOMA LIMITED LIABILITY COMPANY, KNOWN TO BE THE IDENTICAL PERSONS WHO SUBSCRIBED THEIR NAMES AS THE MAKER OF THE FOREGOING INSTRUMENT AND ACKNOWLEDGED TO ME THAT THEY ASCRIBED THE SAME AS THEIR FREE VOLUNTARY ACT AND DEED OF SUCH LIMITED LIABILITY COMPANIES, FOR THE USES AND PURPOSES THEREIN SET FORTH.

GIVEN UNDER MY HAND AND SEAL OF OFFICE THE DAY AND YEAR LAST ABOVE WRITTEN.

Notary Public
State of Oklahoma
SUSAN KENNING
TULSA COUNTY
COMMISSION #08009318

MY COMMISSION EXPIRES: 9-23-16

NOTARY PUBLIC

## CERTIFICATE OF COUNTY TREASURER

I, Curtis Roberts, COUNTY TREASURER OF ROGERS COUNTY, OKLAHOMA, DO HEREBY CERTIFY THAT I HAVE EXAMINED THE RECORDS PERTAINING TO AD VALOREM TAXES ON THE LAND DESCRIBED IN THE ACCOMPANYING PLAT AND FIND THAT ALL THE AD VALOREM TAXES HAVE BEEN PAID TO AND INCLUDING 2012.

DATED THIS 31 DAY OF Oct, 2012.

COUNTY TREASURER

## DEPARTMENT OF ENVIRONMENTAL QUALITY APPROV